

This drawing is copyright and may not be altered traced or copied or used for any purpose other than for which it was issued, without written permission from Architectural Plans Service.


Before commencing the Contractor is required to check the dimensions and setting out carefully and report any decrepency to Architectural Plans Service.

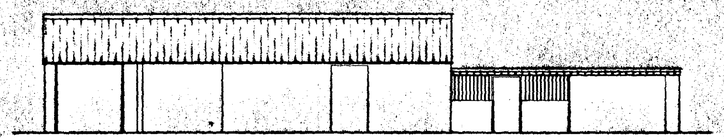


SOUTH WEST ELEVATION

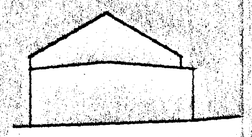

SOUTH EAST ELEVATION

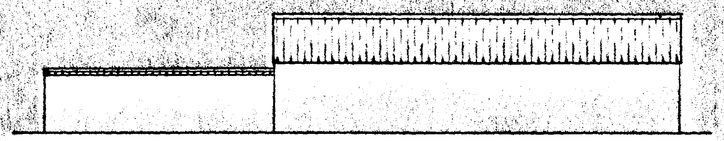


NORTH EAST ELEVATION

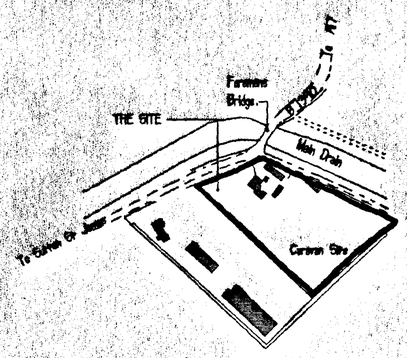


LOCATION PLAN

Scale 1 : 2500

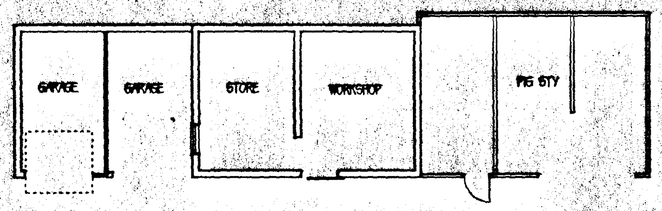

PLAN

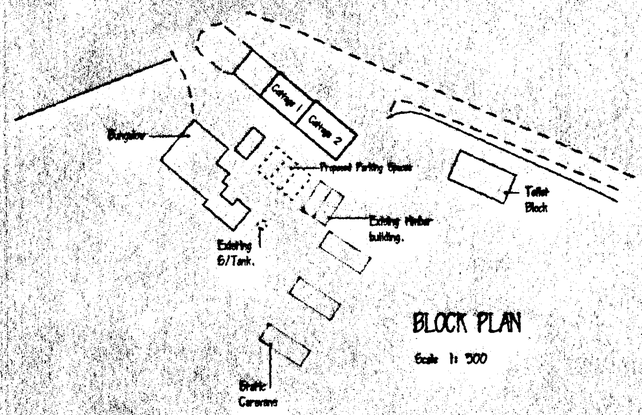

BLOCK PLAN

Scale 1: 500

SOUTH HOLLAND DC
HOUSING & PLANNING
15 JAN 1998
Ref: 0031/98

DETERMINED PLAN

Architectural Plans Service
RICHARD G. POWLES, M.A.S.I. M.I.B.C.
Building Surveyor

11 Church Crofts
Castle Rising
Kings Lynn
Norfolk PE31 6BG
Telephone (01553) 631507

Contract

EXISTING LAYOUT
FOREMANS BRIDGE CARAVAN PARK
SUTTON ST JAMES


Client

MR & MRS J STRAHAN

Date	Scale
DECEMBER 1997	1 : 100

This drawing is copyright and may not be altered traced or copied or used for any purpose other than for which it was issued, without written permission from Architectural Plans Service.


Before commencing the Contractor is required to check the dimensions and setting out carefully and report any decrepency to Architectural Plans Service.

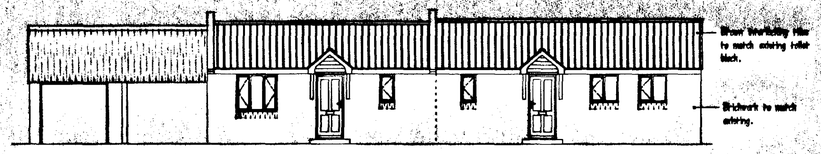


FRONT ELEVATION



END ELEVATION

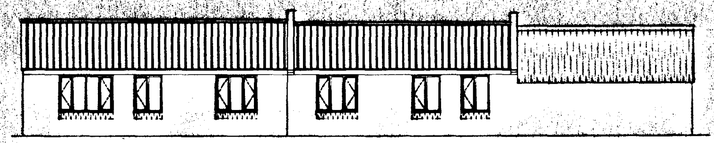

REAR ELEVATION

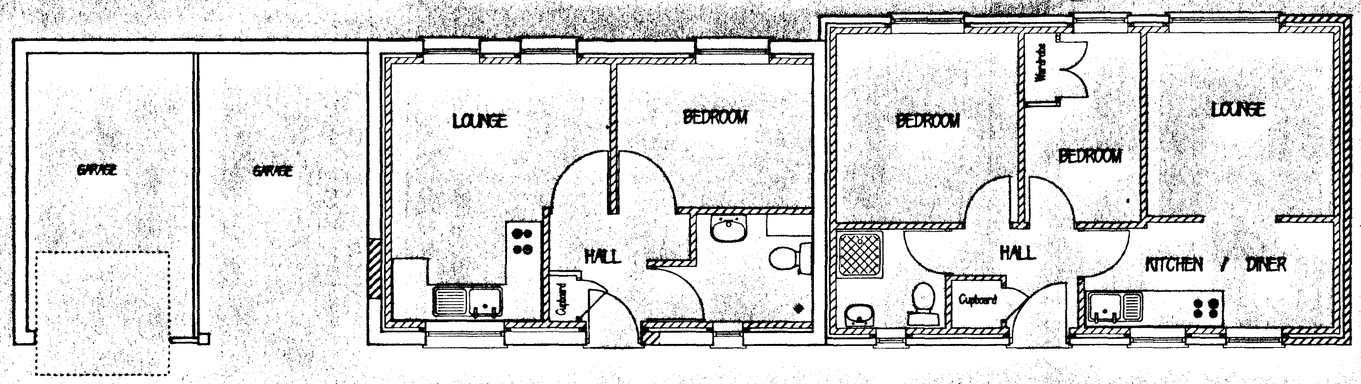

COTTAGE 1 (Disabled Unit)

COTTAGE 2

FLOOR PLAN

PRELIMINARY DRAWING

NOT FOR CONSTRUCTION PURPOSES

Architectural Plans Service
RICHARD G. POWLES, M.A.S.I. M.I.B.C.
Building Surveyor
8 Church Crofts
Castle Rising
Kings Lynn
Norfolk PE31 6BG
Telephone (01553) 631507

Contract.

PROPOSED HOLIDAY ACCOMODATION
FOREMANS BRIDGE CARAVAN PARK
SUTTON ST JAMES.

Client.

MR & MRS J STRAHAN

SOUTH HOLLAND DC
HOUSING & PLANNING
13 JAN 1998
Ref. 0031/98

DETERMINED
PLAN

Date. DECEMBER 1997	Scale. 1 50 & 100
Drawing No: 9731 . 02	