


SITE LAYOUT PLAN
1/500

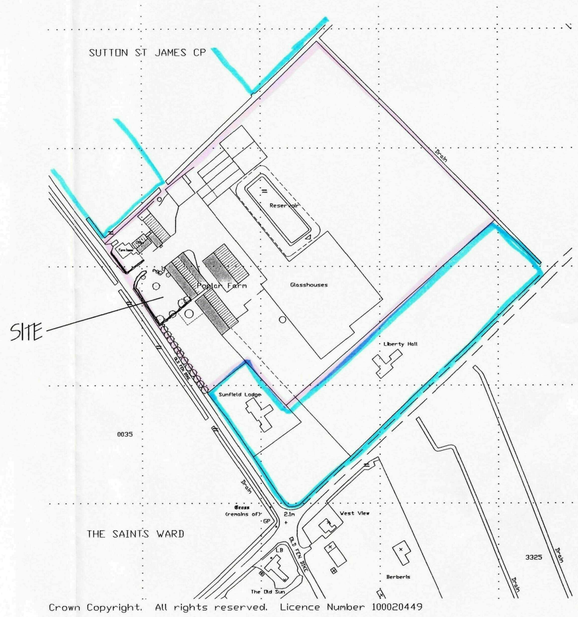

LOCATION PLAN
1/2500

Planning Department
22 JAN 2010
Ref: 0059-10

ref:	revision	date

G. R. MERCHANT LTD.
I.ENG AMICE FIWO
ARCHITECTURAL, STRUCTURAL AND LAND DRAINAGE CONSULTANTS
4 Wrights Mews
12A Park Road, Holbeach,
Spalding, Lincs. PE12 7EE
Tel: 01406 490900
Fax: 01406 425744
E-Mail: gr.merchant@btconnect.com

Project
AGRICULTURAL STORAGE BUILDING.
POPLAR FARM.
OLD FENDIKE ROAD. SUTTON ST JAMES.
SPALDING. LINC'S. PE12 0ND.

Client
F. C. & M. ELLIS.


Drawing
LOCATION & SITE PLANS - EXISTING.

Job Ref.	Drawing No.
2057-09.	01.
Date: DEC '09.	Drawn: GRM.

Scales
AS INDICATED.

DO NOT SCALE FROM THIS DRAWING

This drawing is copyright and may not be altered, traced, photographed or used for any other purpose other than that for which it is issued. The General Contractor is to check all dimensions on site and report any discrepancies to the Architect. All details shown on this drawing including foundations are based upon typical site conditions related to the area. No responsibility can be accepted for abnormal conditions which may be discovered during construction unless reported to the Architect so that design amendments may be constructed. Site soil surveys are recommended in respect of foundations to establish specific site conditions before foundation work is undertaken. This drawing is limited in the amount of information contained and does not purport to contain a full specification of the works. It is solely for the purpose of obtaining Planning / Building Regulation approval. This drawing must not be used for the purpose of obtaining tenders or for the construction of the building(s) shown. Any Main Contractor or any representative thereof, it is his or their responsibility to provide all the information, control workmanship, substitution of materials, adherance to specification, variations to contract etc.All materials to be new unless otherwise stated and all components and materials etc. to be used fitted and installed etc. in strict accordance with manufacturers instruction and relevent code of practice. Materials shall conform to appropriate British standard specification or BBA certificate or European code equivalent. The Employer / Client shall ensure that the selected contractor is conversant with and adopts all measures necessary to achieve compliance with Health and Safety legislation for Building sites and Work places. The Employer / Client is advised that should the works need to comply with the Construction Design and Management Regulations an Independent Planning Supervisor will be required. The works shall comprise of all that is shown on the drawing and details. Work that may not specifically be shown but may be reasonably inferred as necessary to carry out the works shall be deemed to be included. It is the plot / land owners responsibility to be aware of the Party Wall etc. Act 1996, when building in close proximity to adjoining neighbors boundaries.

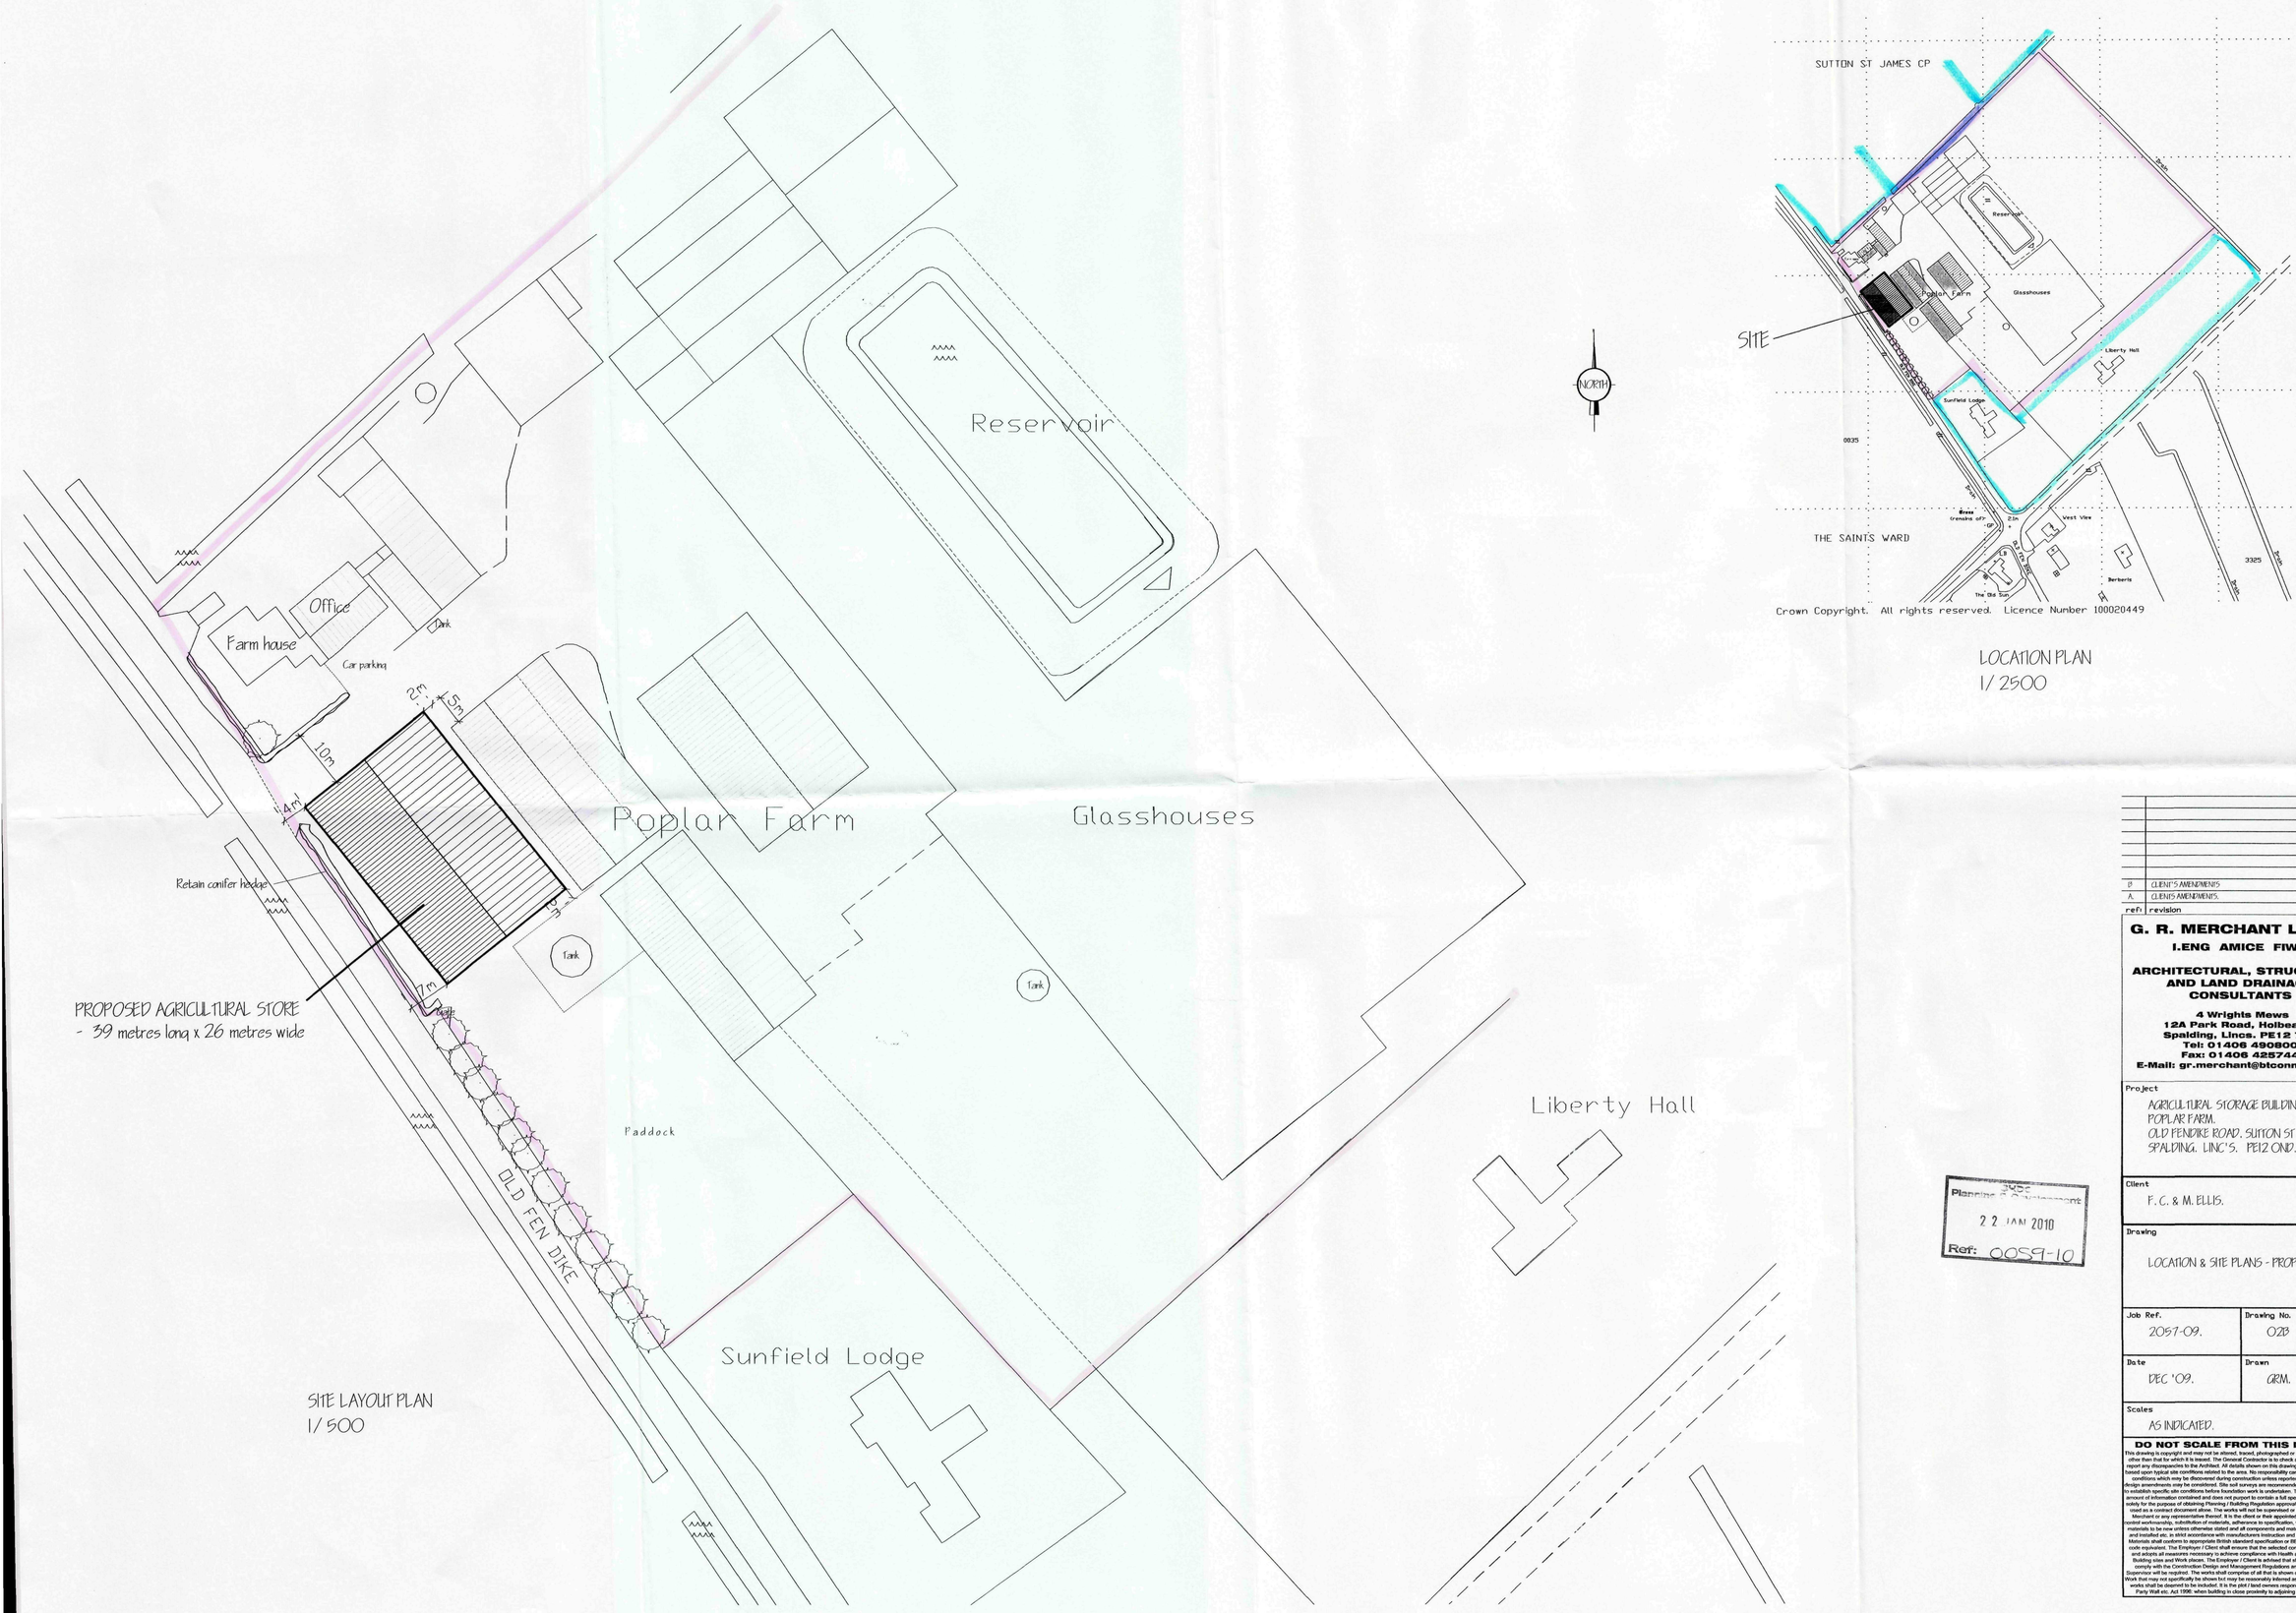

SITE LAYOUT PLAN
1/500

Crown Copyright. All rights reserved. Licence Number 100020449

LOCATION PLAN
1/2500

ref.	revision	date
B	CLIENT'S AMENDMENTS	JAN '10
A.	CLIENT'S AMENDMENTS.	JAN '2010.

G. R. MERCHANT LTD.
I.ENG AMICE FIWO
ARCHITECTURAL, STRUCTURAL AND LAND DRAINAGE CONSULTANTS
4 Wrights Mews
12A Park Road, Holbeach,
Spalding, Lincs. PE12 7EE
Tel: 01406 490800
Fax: 01406 425744
E-Mail: gr.merchant@btconnect.com

Project
AGRICULTURAL STORAGE BUILDING.
POPLAR FARM.
OLD FENDIKE ROAD. SUTTON ST JAMES.
SPALDING. LINC'S. PE12 0ND.

Client
F. C. & M. ELLIS.

Drawing
LOCATION & SITE PLANS - PROPOSED.


Job Ref.	Drawing No.
2057-09.	02B
Date	Drawn
DEC '09.	GRM.

Scales
AS INDICATED.

Planning Department
22 JAN 2010
Ref: 0059-10

DO NOT SCALE FROM THIS DRAWING

This drawing is copyright and may not be altered, traced, photographed or used for any other purpose other than that for which it is issued. The General Contractor is to check all dimensions on site and report any discrepancies to the Architect. Figured dimensions are to be taken in preference to scaled measurements. Any setting out site coordinate related to the site shown on this drawing is to be accepted for dimensional conditions which may be discovered during construction unless reported to the Architect so that design amendments may be considered. Site soil surveys are recommended in respect of foundations to establish specific site conditions before foundation work is undertaken. This drawing is limited in the amount of information contained and does not purport to contain a full specification of the works. It is solely for the purpose of obtaining Planning / Building Regulation approval. This drawing must not be used as a contract document alone. The works will not be supervised or inspected on site by G R Merchant or any representative thereof. It is the client or their appointed agents responsibility to control workmanship, substitution of materials, adherence to specification, variations to contract etc. All materials to be new unless otherwise stated and all components and materials etc. to be used fitted and installed etc. in strict accordance with manufacturers instruction and current code of practice. Materials and contents in approximate quantities only. Unauthorised alterations or omissions from this drawing will render the Architect and Consultants responsible for the design relieved of all responsibility. The Client shall ensure that the Principal Contractor is competent with and adopts all measures necessary to achieve compliance with Health and Safety legislation for Building sites and Work places. The Employer / Client is advised that should the works need to comply with the Construction Design and Management Regulations an Independent Planning Supervisor will be required. The works shall comprise of all that is shown on the drawing and details. Work that may not specifically be shown but may be reasonably inferred as necessary to carry out the works shall be deemed to be included. It is the plot / land owners responsibility to be aware of the Party Wall etc. Act 1996. when building in close proximity to adjoining neighbors boundaries.

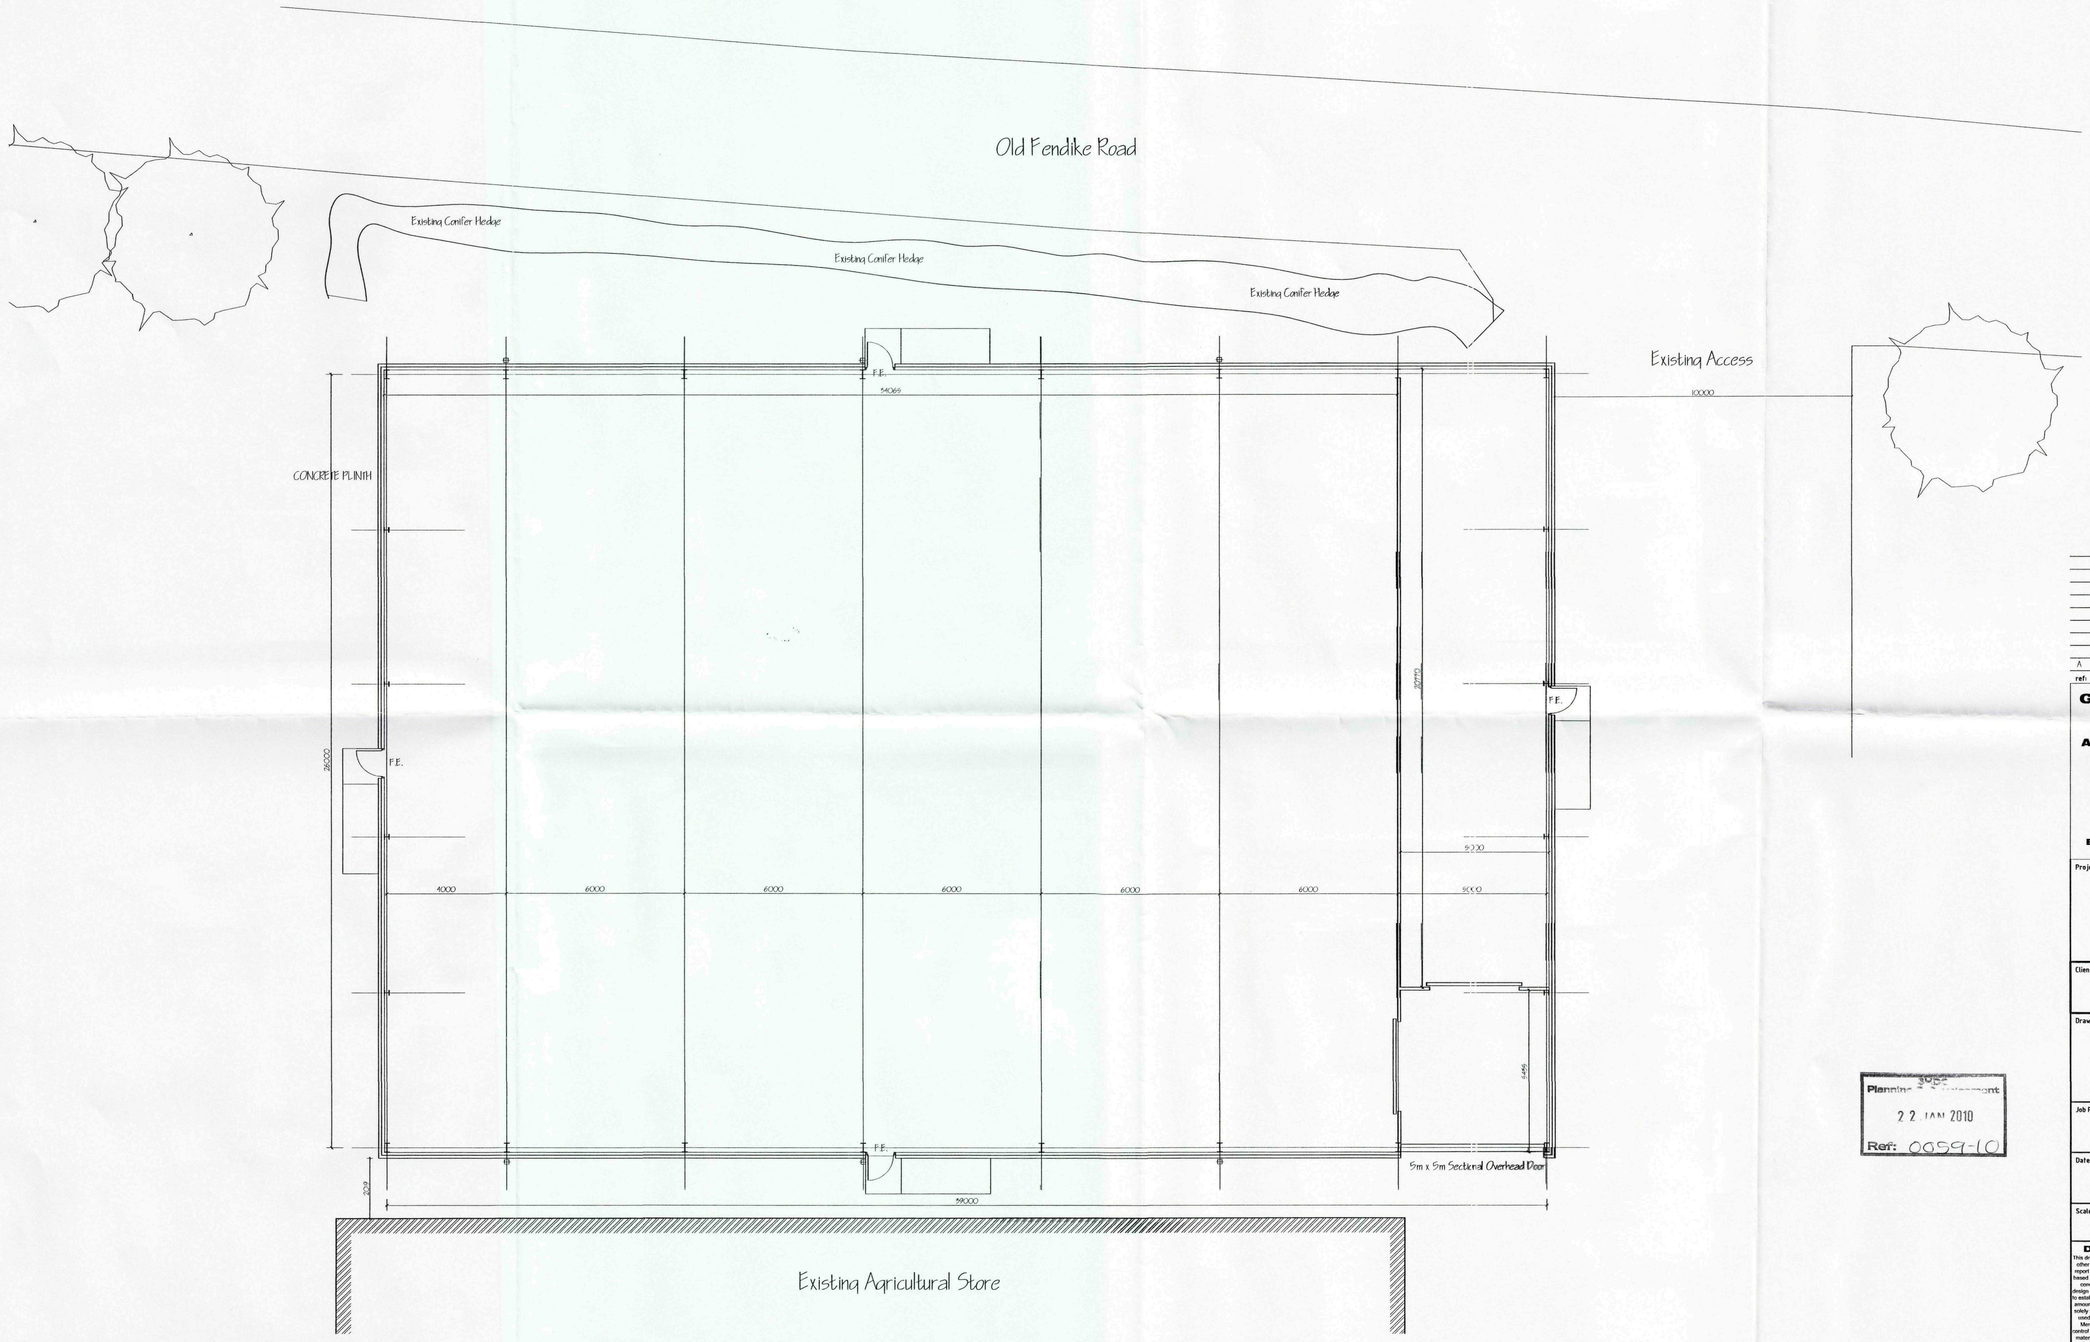

PROPOSED GROUND FLOOR PLAN 1:100

ref:	revision	date
A	CLIENTS AMENDMENTS	JAN '10

G. R. MERCHANT LTD.
I.ENG AMICE FIWO

ARCHITECTURAL, STRUCTURAL AND LAND DRAINAGE CONSULTANTS

4 Wrights Mews
12A Park Road, Holbeach,
Spalding, Lincs. PE12 7EE
Tel: 01406 490800
Fax: 01406 425744
E-Mail: gr.merchant@btconnect.com

Project
AGRICULTURAL STORAGE BUILDING
POPLAR FARM
OLD FENDIKE ROAD, SUTTON ST JAMES
SPALDING, LINCS. PE12 0ND

Client
F.C. & M ELLIS

Drawing
PROPOSED PLAN

Job Ref.	Drawing No.
2057-09	03A
Date	**Drawn**
JAN 2010	SLB


Scales
AS NOTED

DO NOT SCALE FROM THIS DRAWING


This drawing is copyright and may not be altered, traced, photographed or used for any other purpose other than that for which it is issued. The General Contractor is to check all dimensions on site and report any discrepancies to the Architect. All details shown on this drawing including foundations are based upon typical site conditions related to the area. No responsibility can be accepted for abnormal conditions which may be discovered during construction unless reported to the Architect so that design amendments may be considered. Site soil surveys are recommended in respect of foundations to establish specific site conditions before foundation work is undertaken. This drawing is limited in the amount of information contained and does not purport to contain a full specification of the works. It is solely for the purpose of obtaining Planning / Building Regulation approval. This drawing must not be used as a contract document alone. The works will not be supervised or inspected on site by G R Merchant or any representative thereof. It is the client or their appointed agents responsibility to control workmanship, substitution of materials, adherance to specification, variations to contract etc.All materials to be new unless otherwise stated and all components and materials etc. to be used fitted and installed etc. in strict accordance with manufacturers instruction and relevant code of practice. Materials shall conform to appropriate British standard specification or BBA certificate or European code equivalent. The Employer / Client shall ensure that the selected contractor is conversant with and adopts all measures necessary to achieve compliance with Health and Safety legislation for Building sites and Work places. The Employer / Client is advised that should the works need to be notified to the Health and Safety Executive under the Construction (Design and Management) Regs. Supervisor will be required. The works shall comprise of all that is shown on the drawing and details. Work that may not specifically be shown but may be reasonably inferred as necessary to carry out the works shall be deemed to be included. It is the plot / land owners responsibility to be aware of the Party Wall etc. Act 1996, when building in close proximity to adjoining neighbors boundaries.

DRAWING TO BE READ IN CONJUNCTION WITH SEPARATE SPECIFICATION


Planning Department
22 JAN 2010
Ref: 0859-10

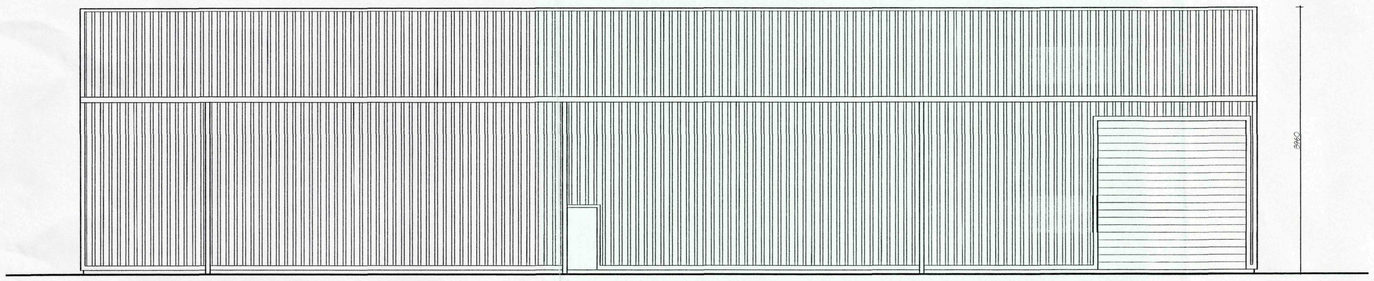


PROPOSED EAST ELEVATION 1:100

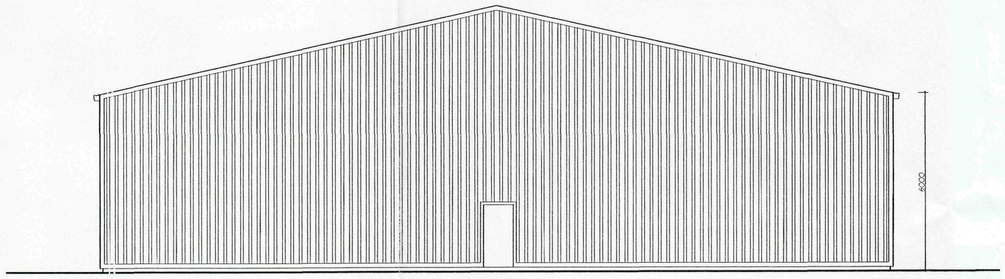

PROPOSED SOUTH ELEVATION 1:100

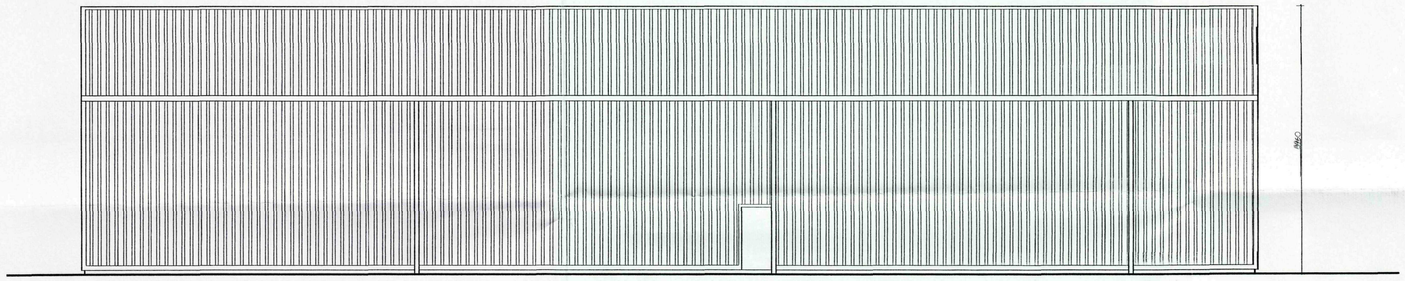

PROPOSED WEST ELEVATION 1:100

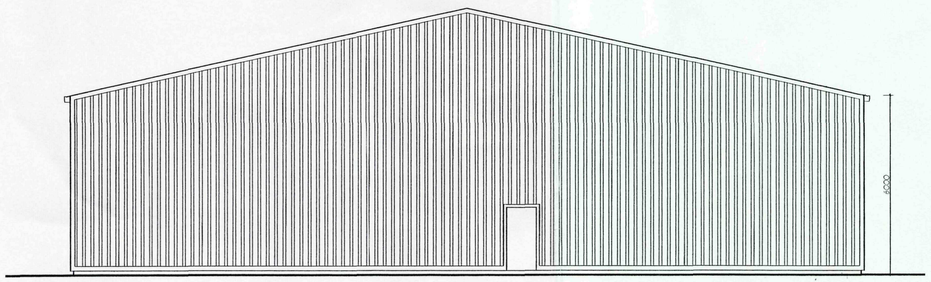

PROPOSED NORTH ELEVATION 1:100

ROOF
Kingspan KS 1000 RW Profiled Sheet - Olive Green

WALLS
Kingspan KS 1000 RW Profiled Sheet - Olive Green

TRIM - Olive Green

Planning & Development
22 JAN 2010
Ref: 0059-10

ref:	revision	date

G. R. MERCHANT LTD.
I.ENG AMICE FIWO

ARCHITECTURAL, STRUCTURAL AND LAND DRAINAGE CONSULTANTS

4 Wrights Mews
12A Park Road, Holbeach,
Spalding, Lincs. PE12 7EE
Tel: 01406 490800
Fax: 01406 425744
E-Mail: gr.merchant@btconnect.com

Project
AGRICULTURAL STORAGE BUILDING
POPLAR FARM
OLD FENDIKE ROAD, SUTTON ST JAMES
SPALDING, LINCS, PE12 0ND

Client
F.C. & M ELLIS

Drawing
PROPOSED ELEVATIONS

Job Ref.	Drawing No.
2057-09	04
Date	**Drawn**
JAN 2010	SLB

Scales
AS NOTED

DO NOT SCALE FROM THIS DRAWING
This drawing is copyright and may not be altered, traced, photographed or used for any other purpose other than that for which it is issued. The General Contractor is to check all dimensions on site and report any discrepancies to the Architect before work is commenced. Figured dimensions are to be used in preference to scaled. Any variations between the drawings and the actual site conditions which may be discovered during construction should be reported to the Architect so that design amendments may be considered. Site soil surveys are recommended in respect of foundations to establish specific site conditions before foundation work is undertaken. This drawing is limited in the amount of information contained and does not purport to contain a full specification of the works. It is solely for the purpose of obtaining Planning / Building Regulation approval. This drawing must not be used as a contract document above. The works will not be supervised or inspected on site by G.R. Merchant or any representative thereof. It is the client or their appointed agents responsibility to control workmanship, substitution of materials, adherance to specification, variations to contract etc.All materials to be new unless otherwise stated and all components and materials etc. to be used fitted and installed etc. in strict accordance with manufacturers instruction and relevant code of practice. Materials shall conform to appropriate British standard specification or BBA certificate or European code equivalent. The Employer / Client shall ensure that the selected contractor is conversant with and adopts all measures necessary to achieve compliance with Health and Safety legislation for Building sites and Work places. The Employer / Client is advised that should the works need to comply with the Construction Design and Management Regulations an Independent Planning Supervisor will be required. The works shall comprise of all that is shown on the drawing and details. Work that may not specifically be shown but may be reasonably inferred as necessary to carry out the works shall be deemed to be included. It is the plot / land owners responsibility to be aware of the Party Wall etc. Act 1996, when building in close proximity to adjoining neighbors boundaries.

DRAWING TO BE READ IN CONJUNCTION WITH SEPARATE SPECIFICATION