



FIRST FLOOR PLAN

1 : 50

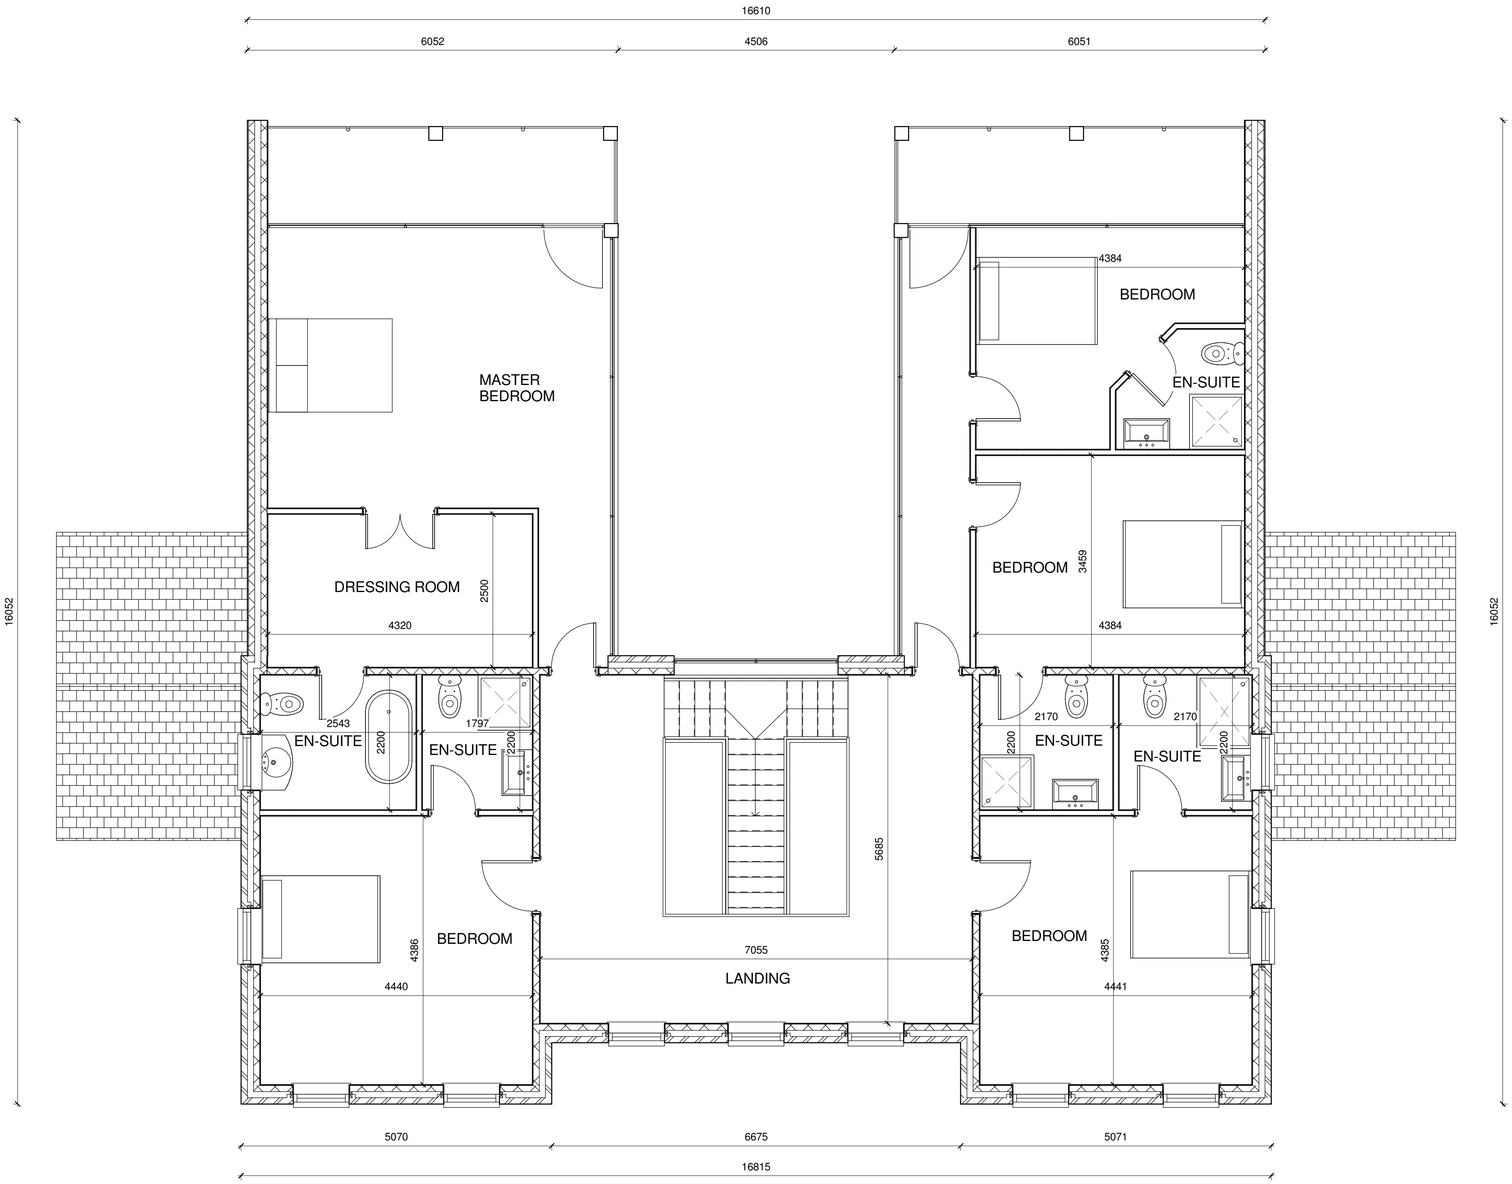


3D VIEW NORTH WEST

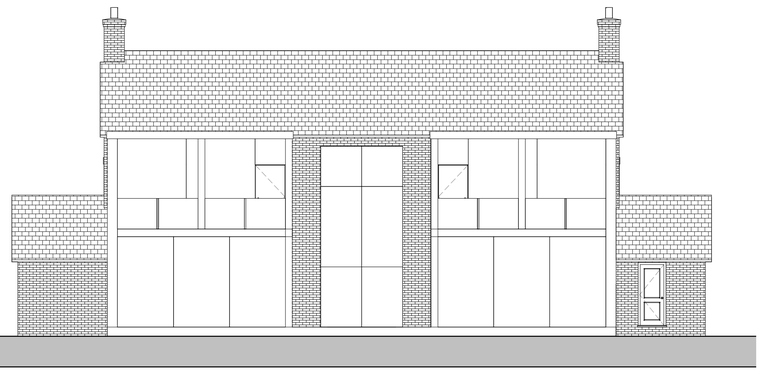

REAR (WEST) ELEVATION

1 : 100

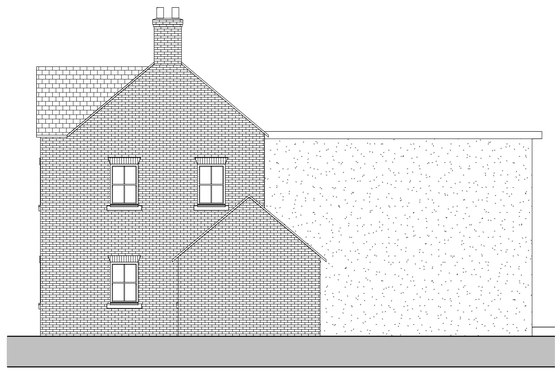

SIDE (NORTH) ELEVATION

1 : 100

Rev	Description	Date

AUSTIN JOHN
DEVELOPMENTS

14 The Crescent, Spalding, Lincolnshire, PE11 1AE

info@austinjohninteriors.co.uk

PROJECT

RESIDENTIAL DEVELOPMENT

CLIENT

MR & MRS GRIFFITHS
PRIORY COTTAGE
BROADGATE
SUTTON ST. JAMES

DRAWING

FIRST FLOOR PLAN
ELEVATIONS
3D VIEW REAR

DRAWING NUMBER:	DATE:
A101	02/02/15
DRAWN BY:	SCALE (@ A1):
JC	As indicated

COPIES OF THESE DRWGS MUST NOT BE TAKEN, TRACED OR ALTERED FOR ANY PURPOSE OTHER THAN THAT AUTHORISED BY AUSTIN JOHN DEVELOPMENTS WITHOUT PERMISSION OF AUSTIN JOHN DEVELOPMENTS. THESE SERVICES ARE PROVIDED ONLY FOR THE PURPOSE OF OBTAINING PLANNING OR BUILDING REGULATIONS APPROVAL 2ND DO NOT CONTAIN A FULL SPECIFICATION FOR THE PROPOSED WORK AND MUST NOT BE USED AS A CONTRACT DOCUMENT ALONE.
THE PROPOSED WORK WILL NOT BE SUPERVISED/INSPECTED BY AUSTIN JOHN DEVELOPMENTS (unless agreed otherwise in writing by the client). THEREFORE IT IS THE CLIENT OR THEIR APPOINTED BUILDER/CONTRACTORS RESPONSIBILITY TO ENSURE THAT ALL WORKS ARE CARRIED OUT IN ACCORDANCE WITH ANY VARIATIONS TO THE CONSENT. IT IS NOTIN PRACTICAL OR REASONABLE TO SHOW ALL THE RELEVANT MATTERS ON THE DRAWINGS, THE FACT THAT MATTERS ARE NOT MENTIONED DOES NOT ALEVIATE THE BUILDER/CONTRACTOR FROM RESPONSIBILITES OF NON-COMPLIANCE IN CARRYING OUT THE WORK. ALL WORKS AND MATERIALS TO BE FITTED AND INSTALLED TO THE MANUFACTURERS INSTRUCTIONS AND COMPLY WITH THE MANUALS AND APPROVED DOCUMENTS OF THE BUILDING REGULATIONS AND CURRENT BRITISH STANDARDS. ALL DIMENSIONS ARE IN MILLIMETRES UNLESS OTHERWISE STATED. ALL MEASUREMENTS ON THIS DRAWING ARE NOT TO BE SCALED FOR CONSTRUCTIONORDERING PURPOSES. ALL DIMENSIONS FOR SETTING OUT OF TE WORKS AS SHOWN ON THE DRAWING TOB E CHECKED BY THE BUILDER/CONTRACTOR PRIOR TO THE COMMENCEMENT OF WORK AND ANY DISCRIPANCIES REPORTED IMMEDIATELY. WHERE APPLICABLE DIMENSIONS SHOWN ARE EITHER THE OUTSIDE/INSIDE OF ewh OF MASONRY/BRICKWORK OR THE CENTRE LINE OF STRUCTURAL MEMBERS. ALL LEVELS TO BE CHECKED PRIOR TO COMMENCEMENT OF WORKS. THE ACTUAL POSITIONING OF APPARATUS MUST BE ESTABLISHED BY THE BUILDER/CONTRACTOR PRIOR TO COMMENCEMENT OF WORK AND REPOSITIONED TO SUIT THE INDIVIDUAL SERVICE SUPPLIERS INSTALLATION RECOMMENDATIONS.

HEALTH & SAFETY
the client is to ensure that the appointed contractor is familiar
with and complies with Health & Safety for Building Sites and Work Places.