
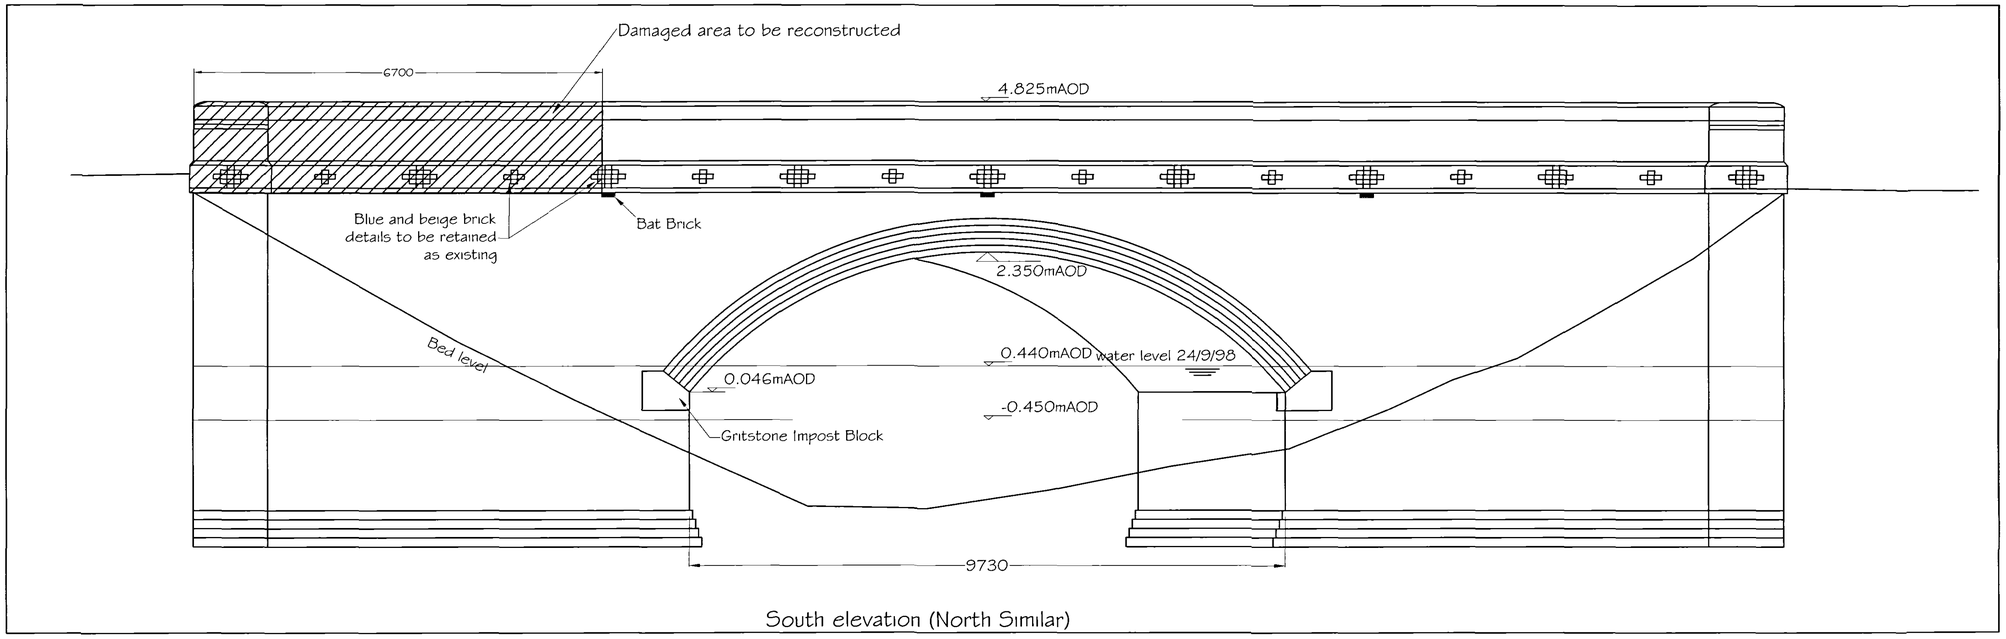



South elevation (North Similar)

Scale 1:50

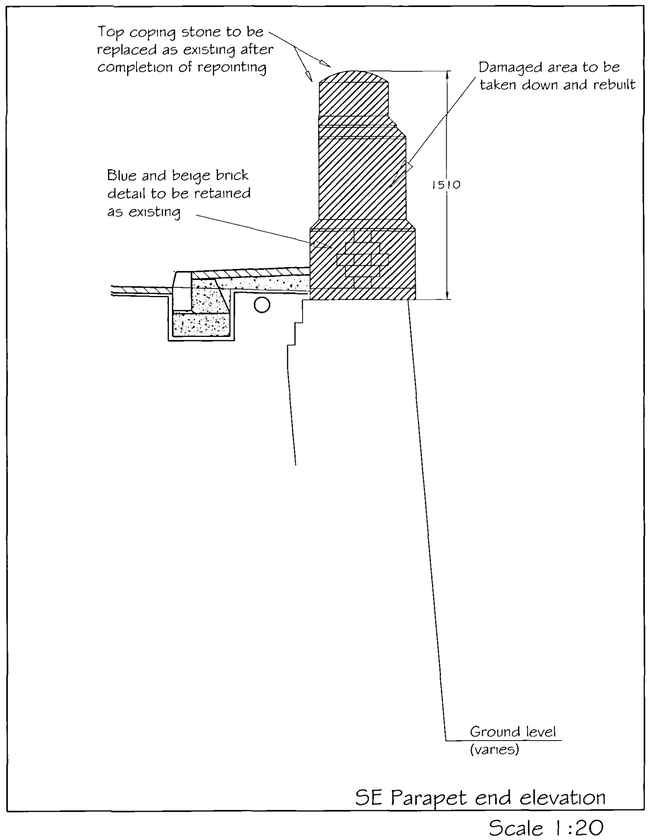


SE Parapet end elevation

Scale 1:20

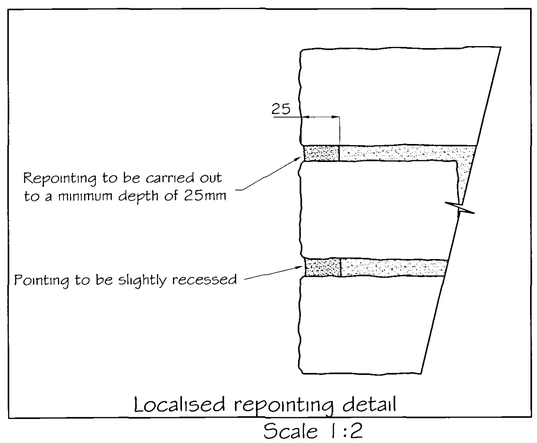

Localised repointing detail

Scale 1:2

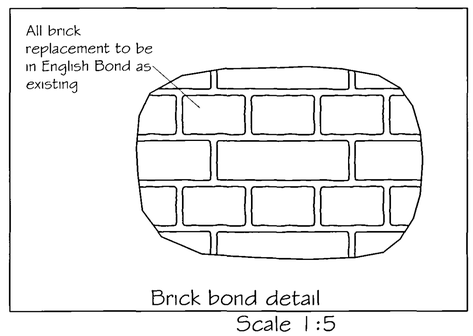

Brick bond detail

Scale 1:5

Notes

1. All measurements given in millimetres unless otherwise stated.

2. Mortar for rebuilding and repointing shall be a 1:2:9 mix, incorporating:
   - 1 part OPC
   - 2 parts hydrated lime
   - 9 parts zone 2 sharp sand selected for an approximate colour match

3. Mortar joints are to be brushed back the day after application as shown in detail with a bristle brush to expose the coarser aggregates.

4. Bricks with damaged faces shall be reversed where possible in order to retain the original bricks.

5. Any replacement bricks shall be from reclaimed stock, selected to match colour, texture and size and approved by the Engineer before bringing to site.

6. All rebuilding of sections to have English Bond.

7. Any loose bricks adjacent the specified area to be included in the rebuilt area.

8. Any localised areas of damaged mortar adjacent to the rebuilt area to be repointed using the detail shown.

DETERMINED PLAN

SHDC Planning & Development 28 JAN 2005 Ref: 113/05

Rev:	Date:	Description:	Approved by:

AMENDMENT DETAILS

Highways & Planning Directorate 22 DEC 2004 Planning & Conservation

LINCOLNSHIRE COUNTY COUNCIL
Technical Services Partnership
Witham Park House, Witham Park
Waterside South
Lincoln LN5 7JN
Tel: (01522) 552902 Fax: (01522) 552925
Head of Design and Construction : Y.H.Kong, B.Sc.,C.Eng.M.I.C.E., M.I.H.T

Drawing No. B/ HC/SMM/0060/3000
Structure No. 41/09/98
Rd No. B1390 Parish: SUTTON St. JAMES
Scheme: FOREMANS BRIDGE
Description: BRICKWORK DAMAGE REPAIR DETAILS

Scale: Various	Draughted by: ST	Approved by: RAW	Approval Date: 21/12/04	Sheet Number:

FOR THIRD PARTY USE: THIS DRAWING SHALL BE DEEMED TO BE CURRENT ONLY ON THE DATE OF APPROVAL. PLEASE CHECK FOR AMENDMENTS BEFORE USE.

LINCOLNSHIRE COUNTY COUNCIL Reproduced from the Ordnance Survey mapping with the permission of the Controller of H.M. Stationery Office © Crown Copyright. Unauthorised reproduction infringes Crown Copyright and may lead to prosecution or civil proceedings. 100023795