

EXISTING FRONT ELEVATION 1:100

EXISTING SIDE ELEVATION 1:100

EXISTING REAR ELEVATION 1:100

EXISTING SIDE ELEVATION 1:100




PROPOSED FRONT ELEVATION 1:100


PROPOSED SIDE ELEVATION 1:100

PROPOSED REAR ELEVATION 1:100


PROPOSED SIDE ELEVATION 1:100

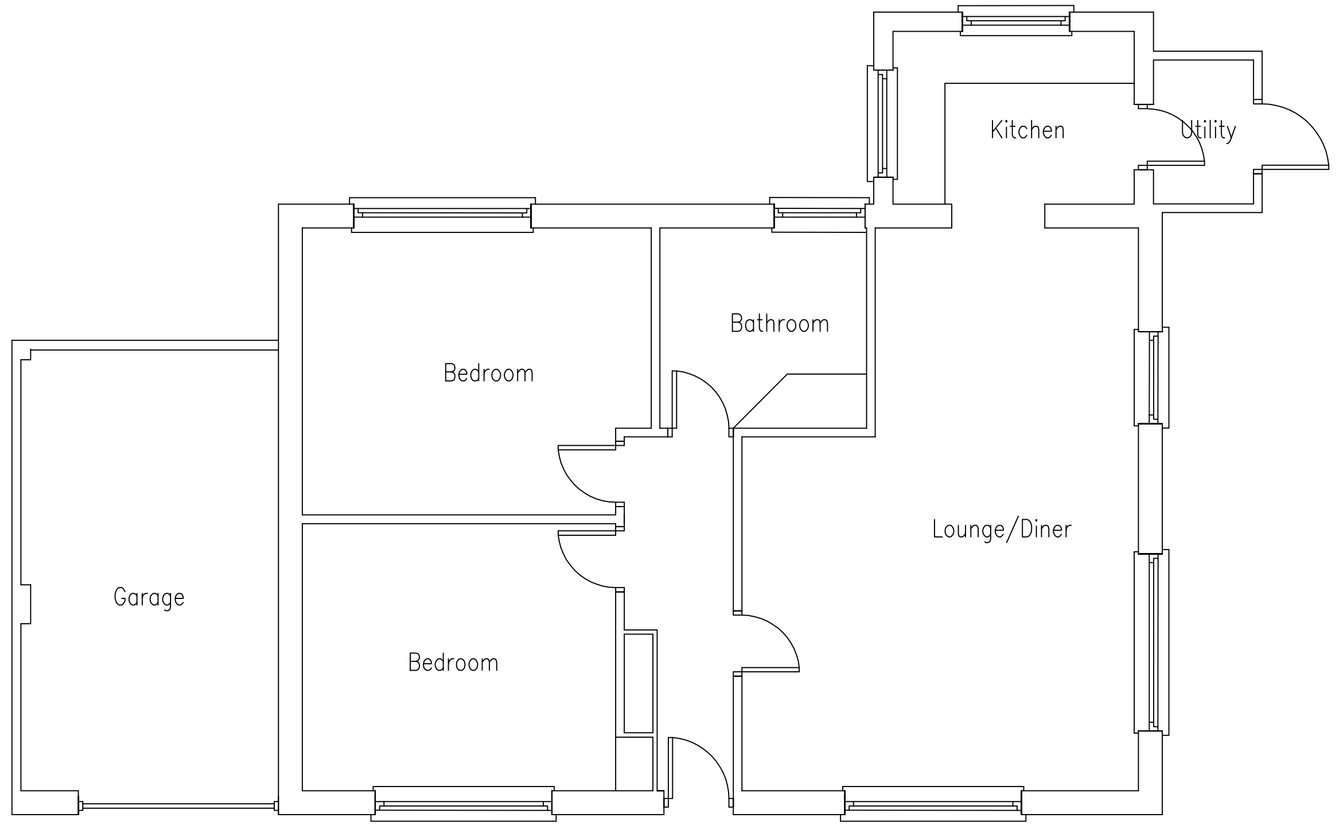


EXISTING GROUND FLOOR PLAN 1:50

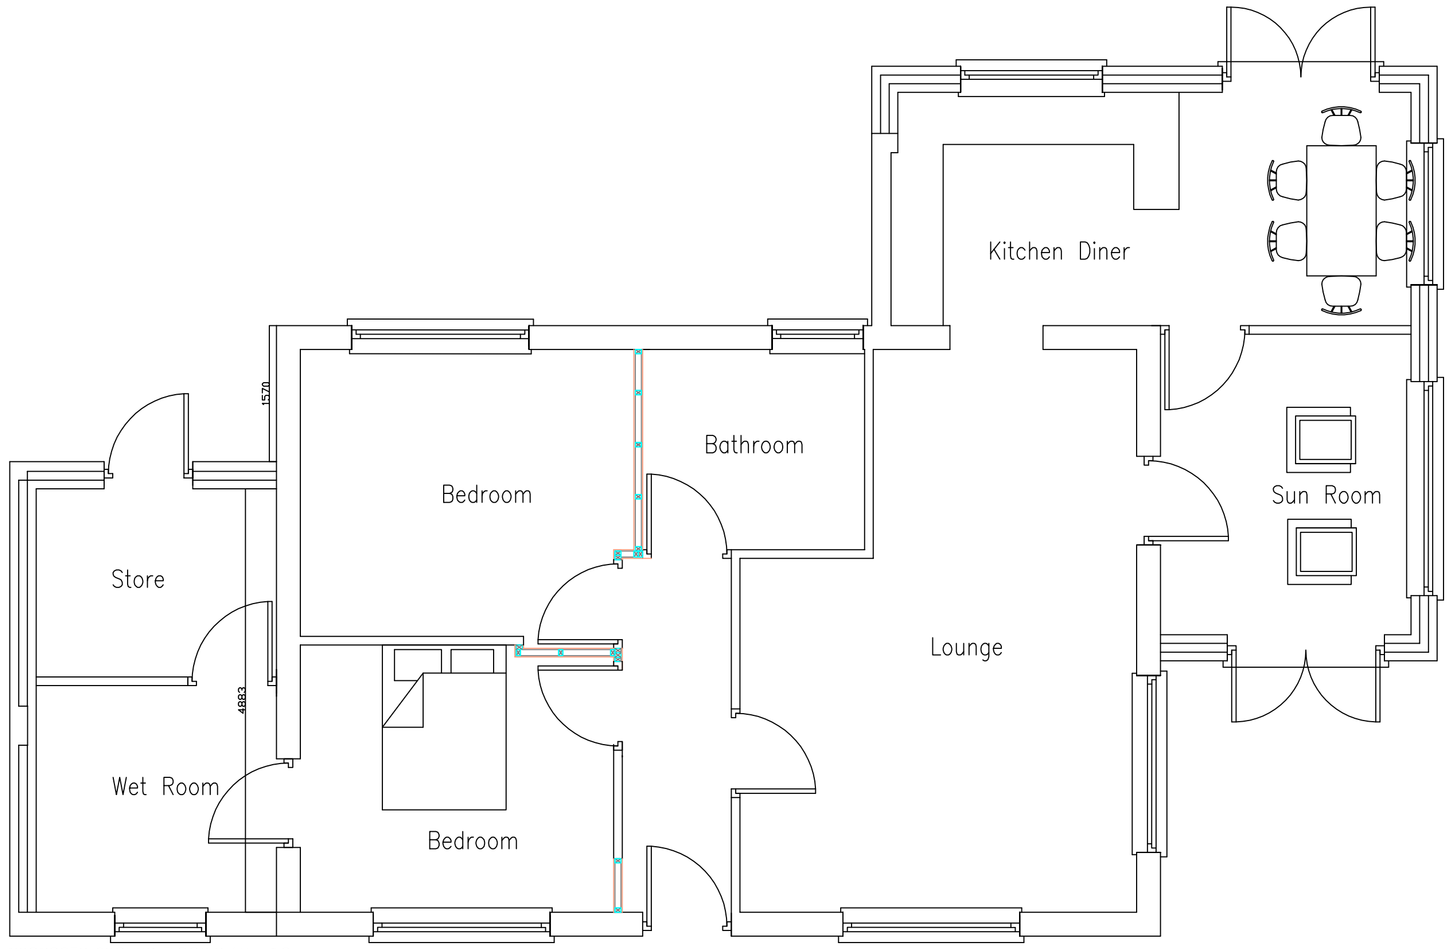


PROPOSED GROUND FLOOR PLAN 1:50

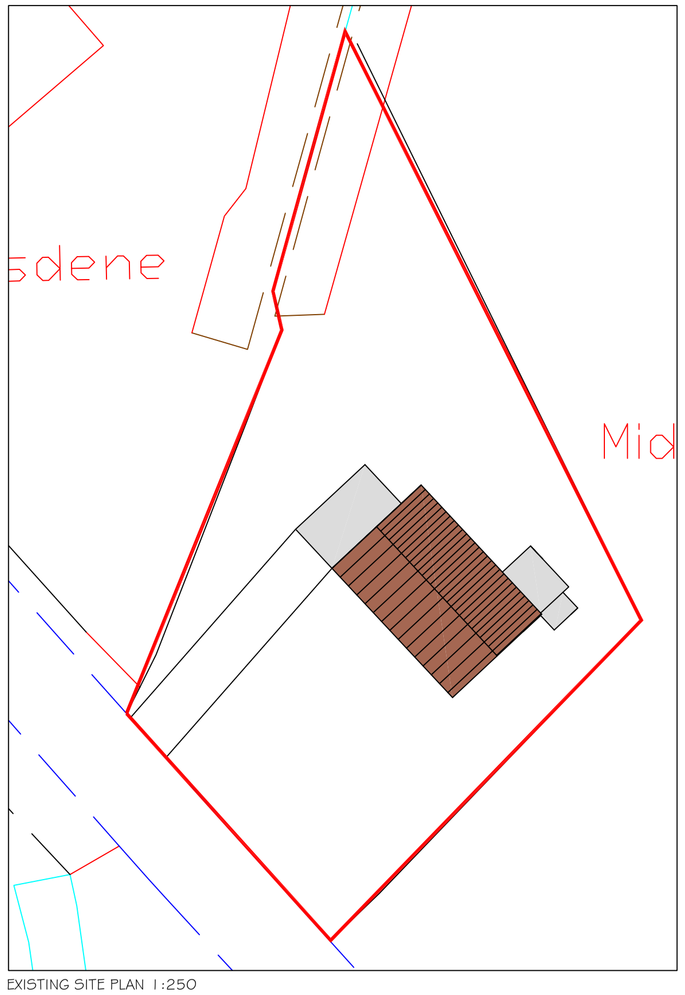


EXISTING SITE PLAN 1:250

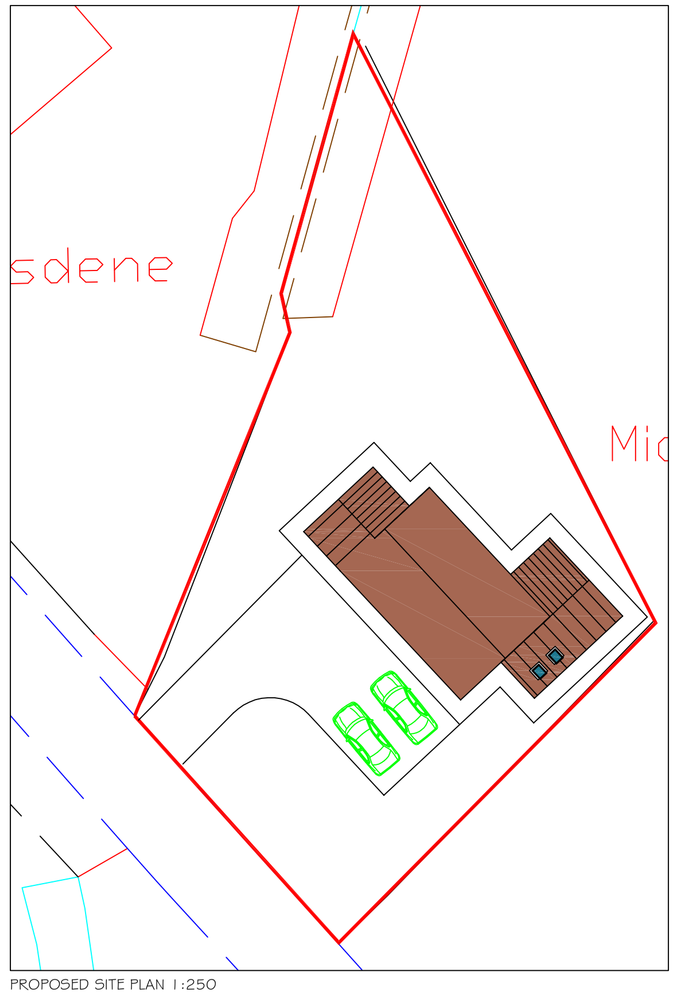

PROPOSED SITE PLAN 1:250

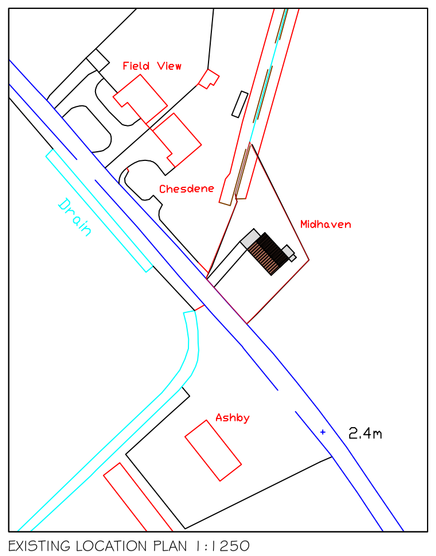

EXISTING LOCATION PLAN 1:1250

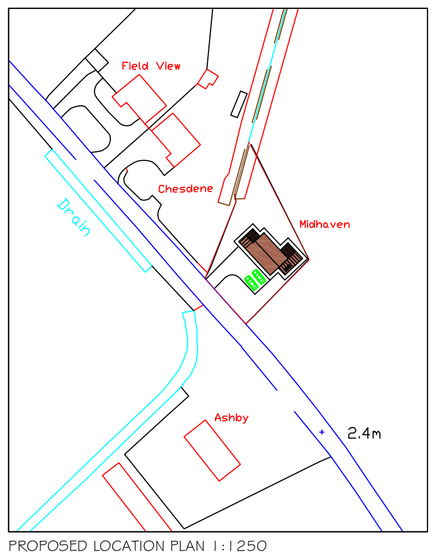

PROPOSED LOCATION PLAN 1:1250

Additional Notes:
DO NOT SCALE FROM THIS DRAWING

The drawing and design remains the copyright property of Alexandra Design

Revisions:

Reference: plans/39

Pages: 1 of 1

Scale: as shown

Project:
Planning for single storey extensions with various alterations and garage conversion for disabled access

Site Address:
Midhaven
Old Fendike
Sutton St James
Spalding

Client:
Ms K Bentley
Midhaven
Old Fendike
Sutton St James
Spalding

ALEXANDRA Design
Southfork Farm
Seadyke Bank
Murrow
Cambridgeshire
PE13 4SD

T: 07891175649
E: info.alexandradesign@gmail.com
W: www.alexandradesign.co.uk