




North West

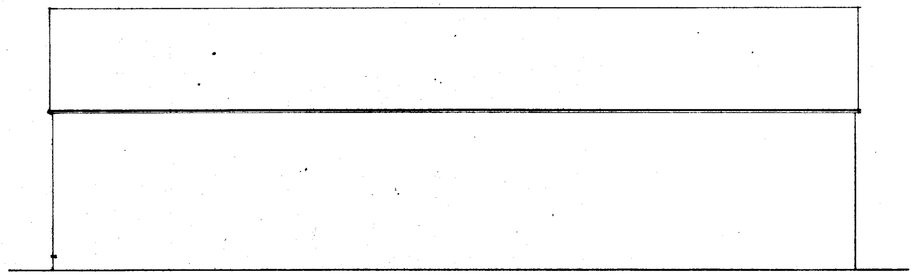


Side Elevation

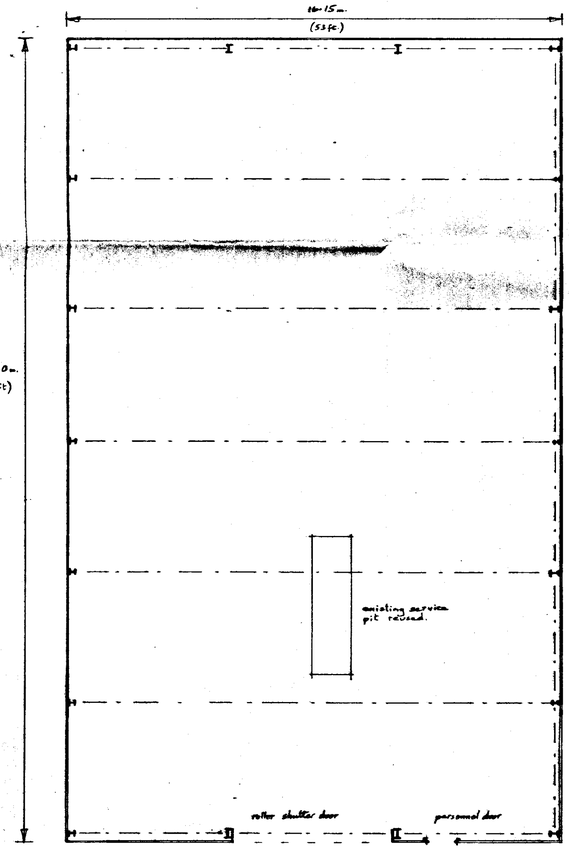


Plan

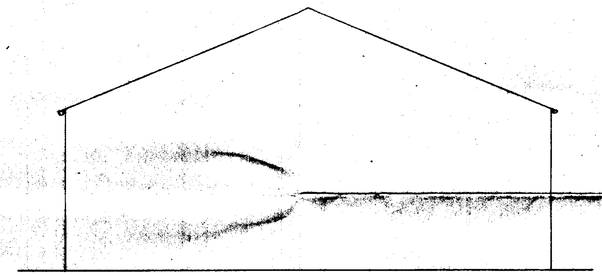


South East

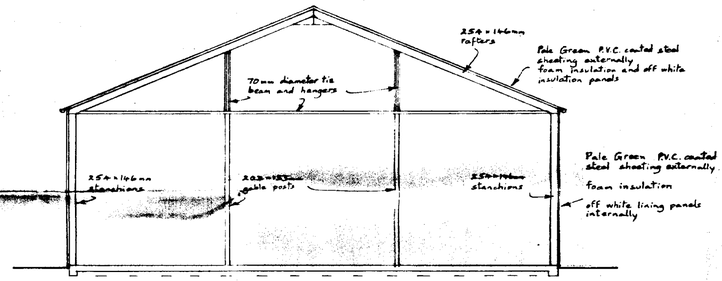

CROSS SECTION

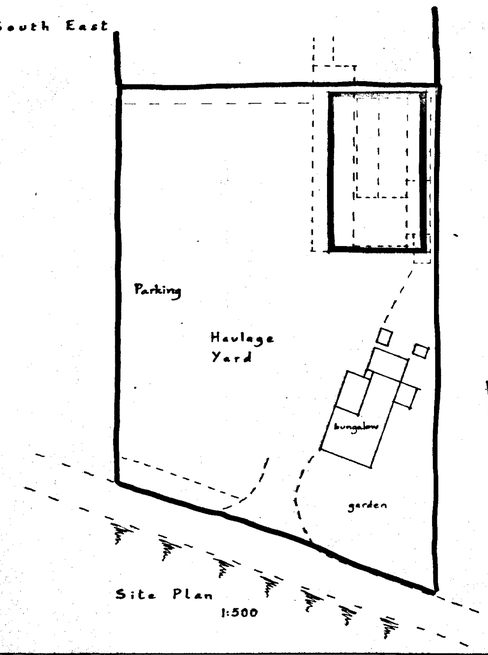

Site Plan
1:500

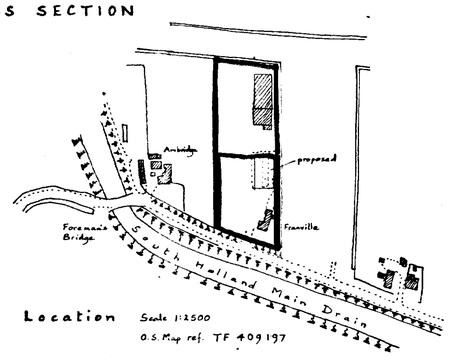

Location Scale 1:2500
O.S. Map ref. TF 409197

SHDC
Planning & Development
17 FEB 2003
Ref 0164/03


DETERMINED PLAN

DETERMINED PLAN


N. W. Roffe,
"Franville," Foreman's Bridge,
Sutton Road, SUTTON St. JAMES

Written dimensions to be used in preference to scaled, and all measurements to be verified by checking on site	Scale 1:100
Local Authority Ref. Planning	Drawing No. 230214
Building Regulations	Date Feb. 2003


A. ROFFE
BUILDING DESIGN & PLANS
1, Green Lane,
SPALDING, Lincs. PE11 2YB
Tel: 01775-723 680

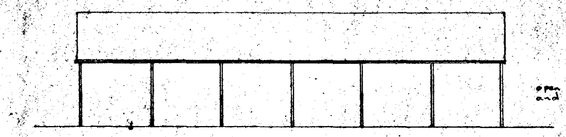


Side View

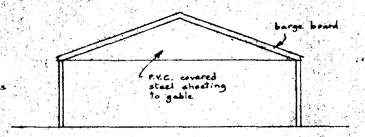


End View

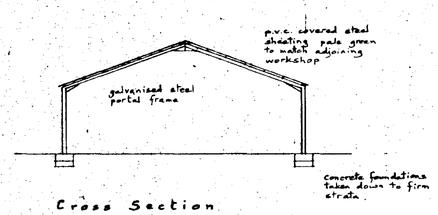

Cross Section

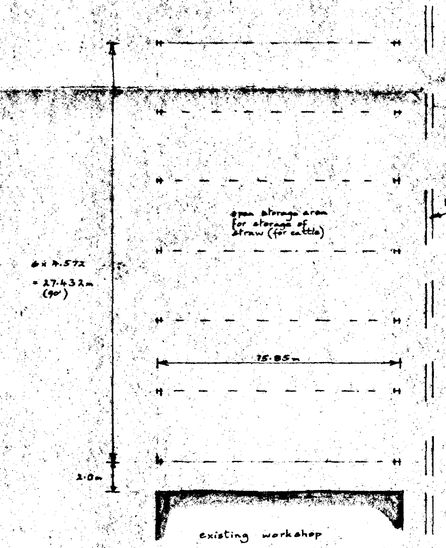


PLAN

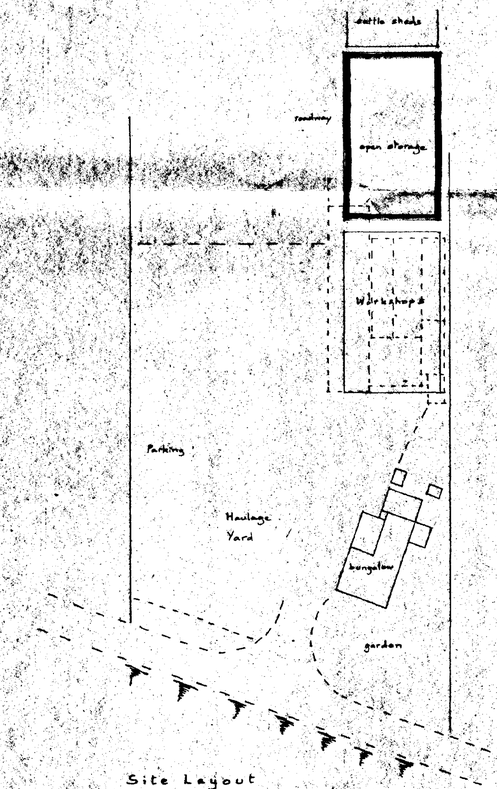

Site Layout

Scale 1:500

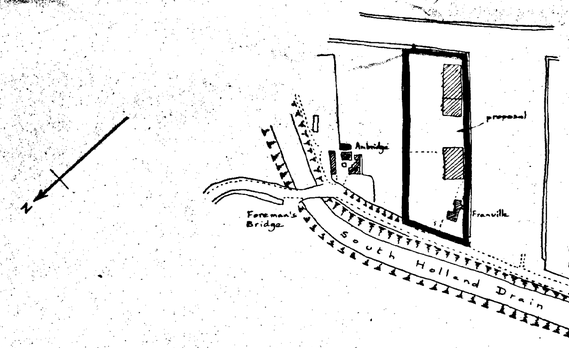

Location

Scale 1:2500

O.S. Map ref. TF 409 - 197

SHDC
Planning & Development
13 MAY 2005
Ref: H38/05

DETERMINED PLAN

N. W. Roffe,
"Franville", Foreman's Bridge,
Sutton Road,
SUTTON St. JAMES

Written dimensions to be used in preference to scaled, and all measurements to be verified by checking on site.	Scale 1:200
Local Authority Ref. Planning	Drawing No. 250506
Building Regulations	Date May 2005

A. ROFFE
BUILDING DESIGN & PLANS
1, Green Lane,
SPALDING, Lincs. PE11 2YB
Tel: 01775-723 680