
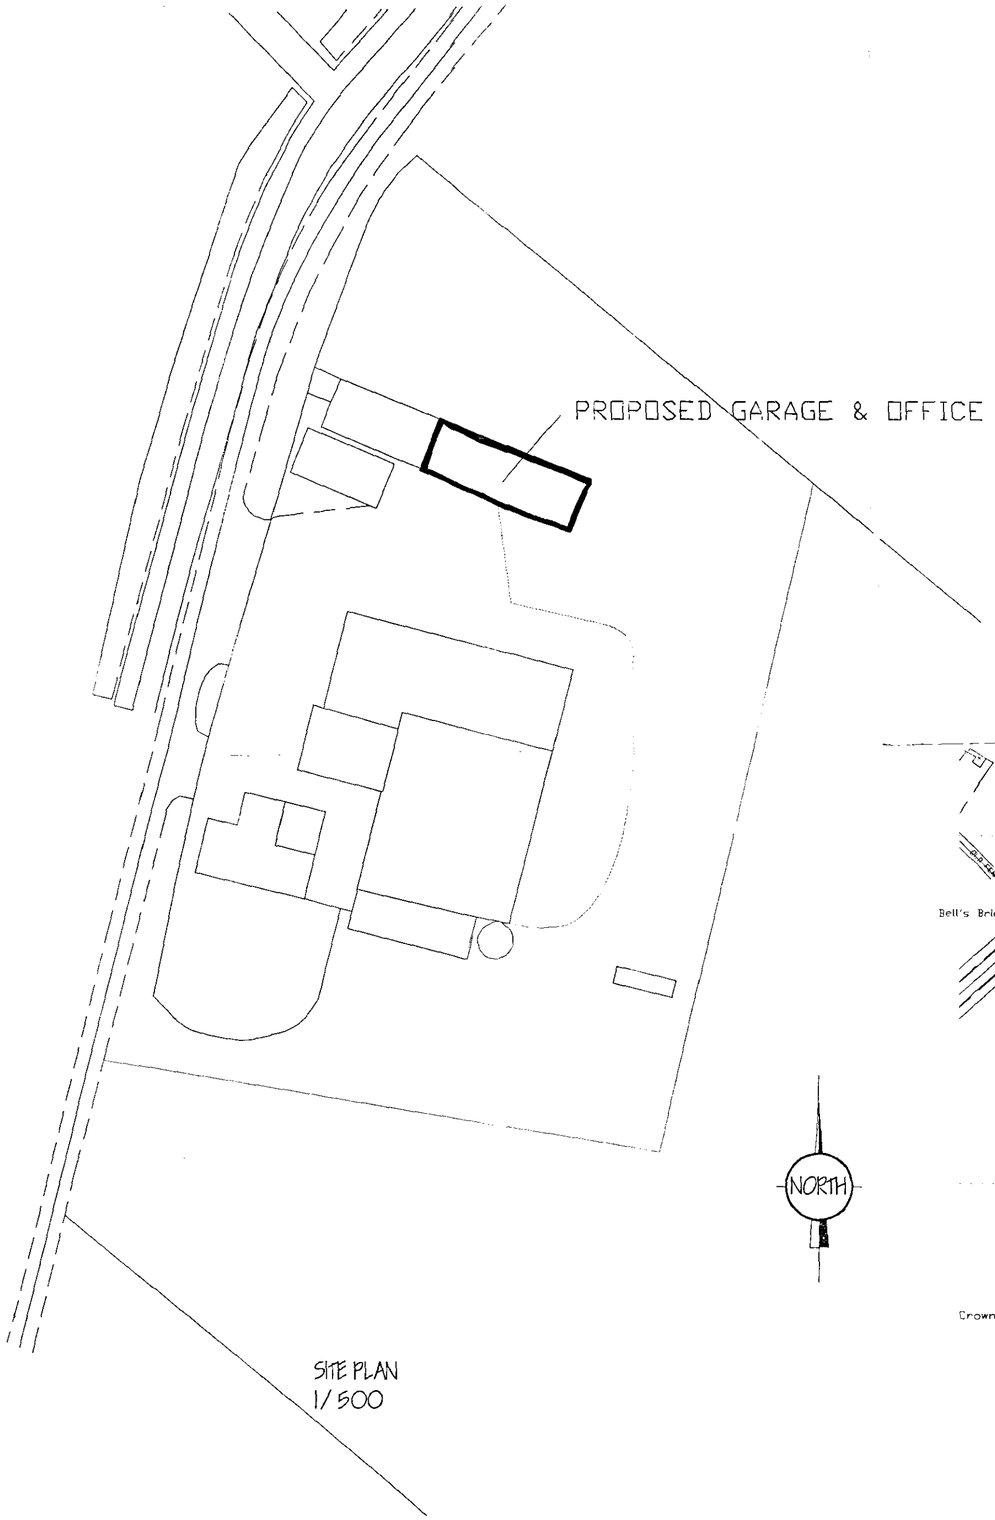


SITE PLAN
1/500

NORTH

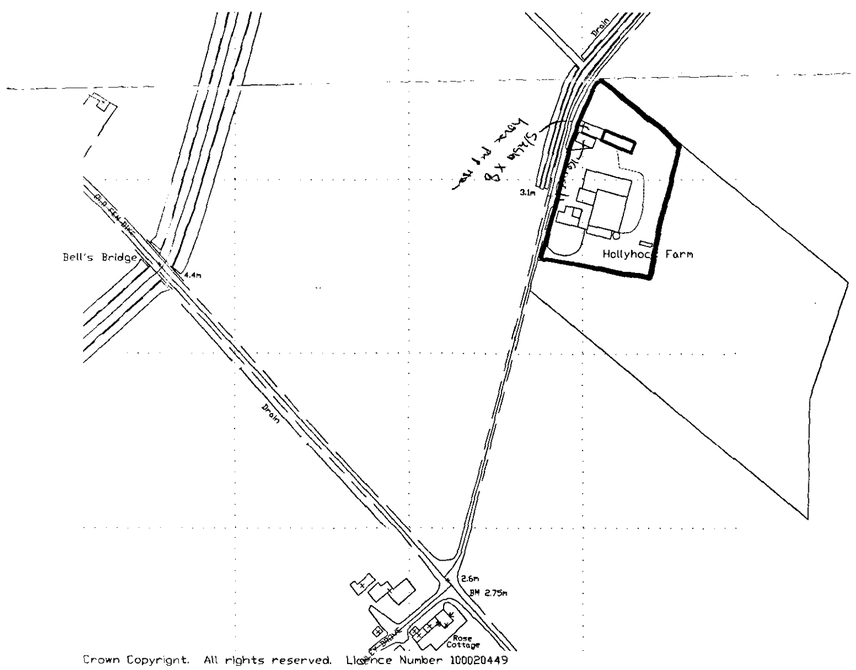

Crown Copyright. All rights reserved. Licence Number 100020449

LOCATION PLAN
1/2500

SHDC
Planning & Development
28 FEB 2005
Ref: 0268/05

G. R. MERCHANT
I.ENG AMICE FIWO

ARCHITECTURAL, STRUCTURAL AND LAND DRAINAGE CONSULTANTS

Unit 4, Wrights Mews
12A Park Road, Holbeach,
Spalding, Lincs. PE12 7EE
Tel: 01406 490900
Fax 01406 426744
E-Mail: G. R. Merchant @ Merchant. Fsbusiness. Co. UK

Project
PROPOSED GARAGE & OFFICE.
HOLLYHOCK FARM.
DOG DROVE.
SUTTON ST JAMES. PE12 OHA.

Client
MR. & MRS. A. FALKNER.

Drawing
LOCATION & SITE PLANS.

DETERMINED
PLAN

Job Ref.	Drawing No.
1090	03

Date	Drawn
FEB '05	S.H

Scales
AS INDICATED.

DO NOT SCALE FROM THIS DRAWING
This drawing is copyright and may not be altered, traced, photocopied or used for any other purpose other than that for which it is issued. The Consultant Engineer is to be informed of any discrepancies on site and report any discrepancies as to the Architect. All details shown on this drawing requiring foundations are based upon S. soil site conditions related to the area. No responsibility can be accepted for abnormal conditions which may be discovered during construction unless reported to the Architect as that design amendments may be necessary. The site and all works are to be carried out in respect of foundations to each dwelling specific site conditions have to prevail and it is recommended. This drawing is limited in the amount of information contained and does not purport to include all specification of the works. It is solely for the purposes of obtaining Planning / Building Regulations approval. This drawing in its not per sees as a contract document as the. The works will not be open-lead or inspected on site by G R Merchant or any representative thereof. It is the client or their appointed agents responsibility to control workmanship, substitution of materials, adherence to specification, variations to contract etc.
All materials to be new unless otherwise stated and all components and materials etc. to be used fixed and installed etc. in strict accordance with manufacturers instruction and members code of practice. Materials shall conform to appropriate British standard specification or Irish certification or European code equivalent. The Employer / Client must ensure that the selected contractor is conversant with and adopts all measures necessary to achieve compliance with health and Safety legislation for Building sites and Work places. The Employer / Client is advised that should the works need to comply with the Construction Design and Management Regulations an Independent Planning Supervisor will be ventured. The works shall comprise of all that is shown on the drawing and detailed. Work that may not specifically shown but may be reasonably inferred as necessary to carry out the same shall be deemed to be included.