
Do not scale off this drawing


All site dimensions to be checked before work commences.

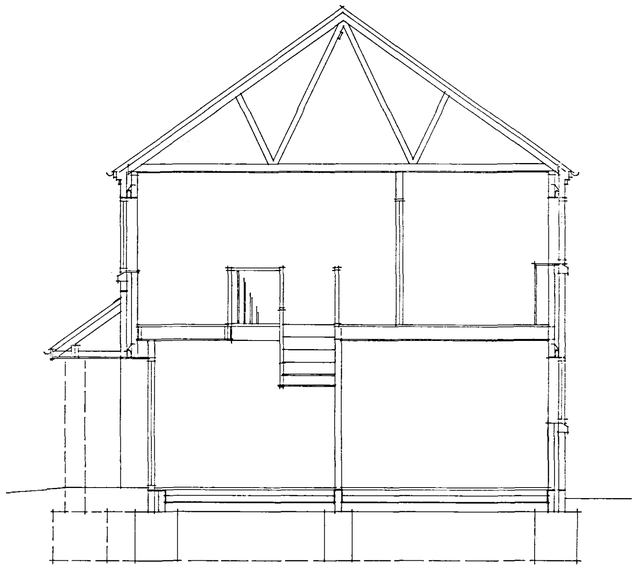

SECTION




REAR ELEVATION

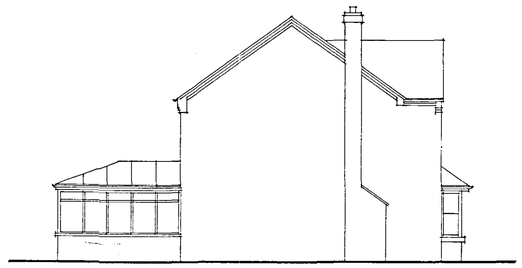

SIDE ELEVATION



FRONT ELEVATION

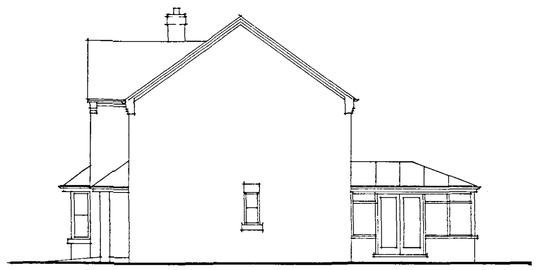


SIDE ELEVATION


Finishes:

Walls: Terca Cheshire red multi facing bricks.

Roofs: Sandtoft Calderdale slate colour bracken.

Windows: Upvc frames.

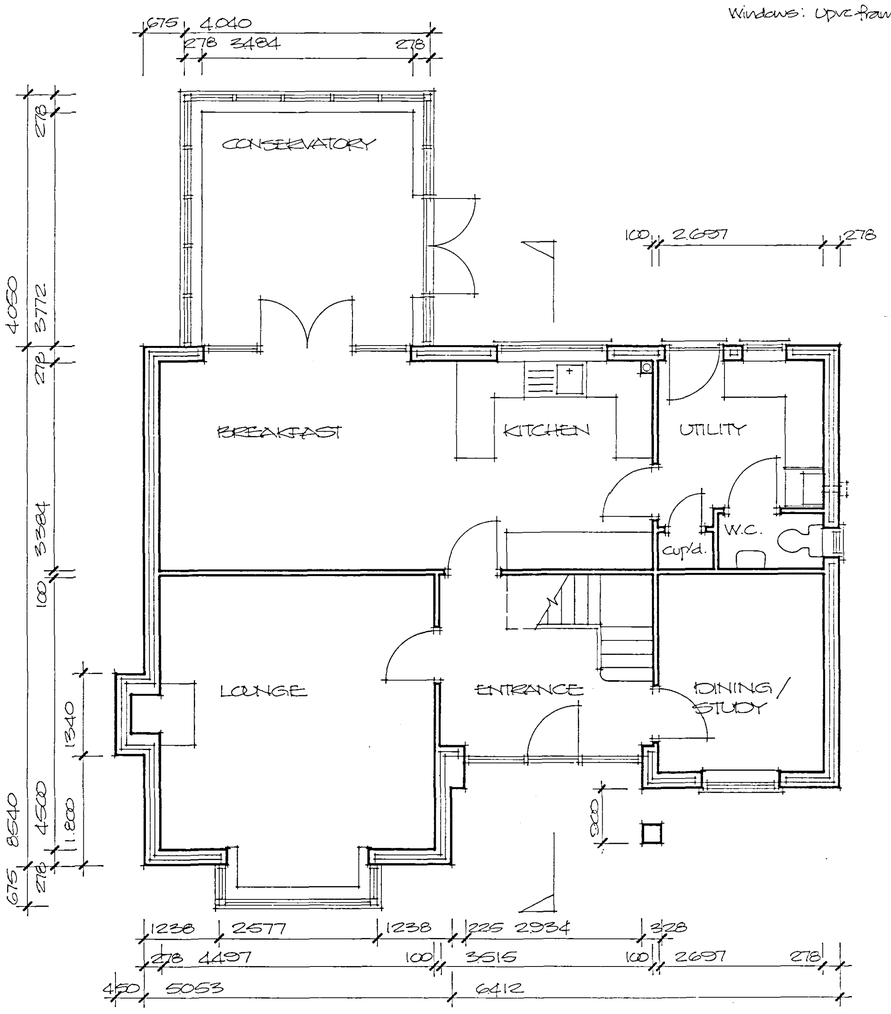

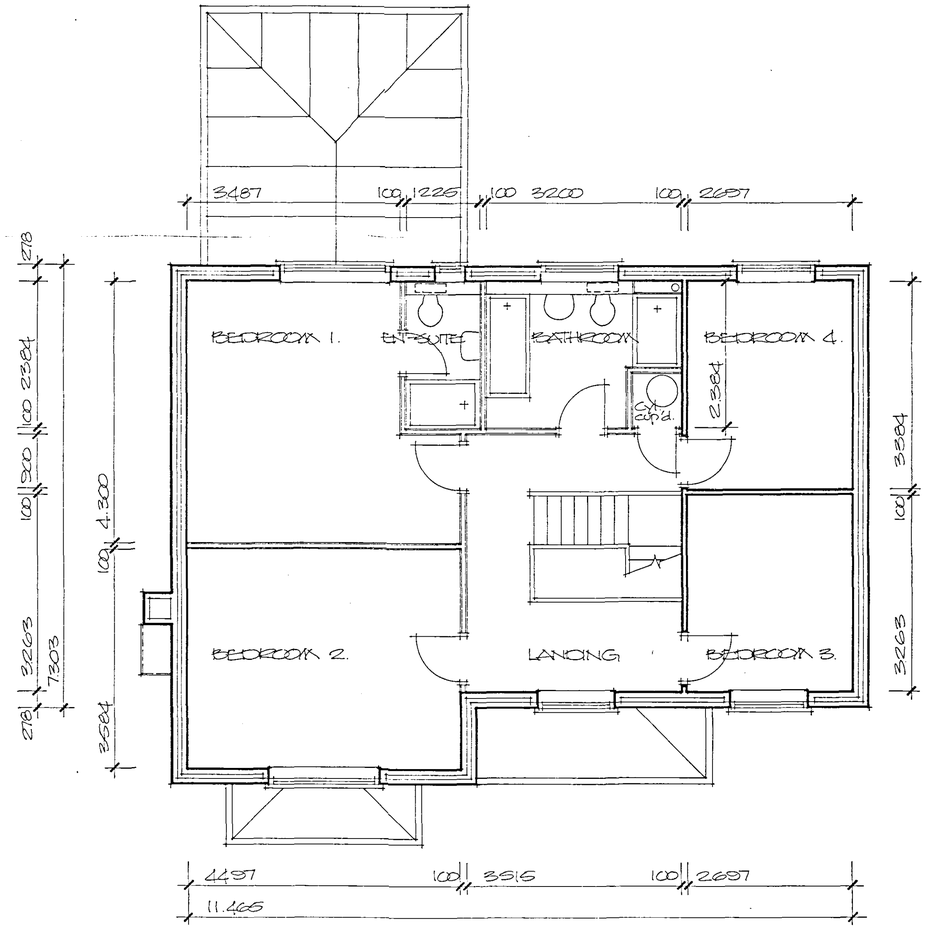

SUPERSEDED

03/04/06

Project
PROPOSED NEW HOUSE AND GARAGE ADJACENT TO 91 CHAPEL GATE, SUTTON ST JAMES.

Client
MR & MRS D CROFTS

ALAN HORNSBY
ARCHITECTURAL SERVICES
'Little Acre'
Peak Hill, Cowbit,
Spalding, Lincs. PE12 6AW
Tel. Holbeach (01406) 380591

Scale 1:50/1:100

Date March 06

Drg. no. 06/02/01

Summit DS(UK) 0096