

All site dimensions to be checked before work commences.

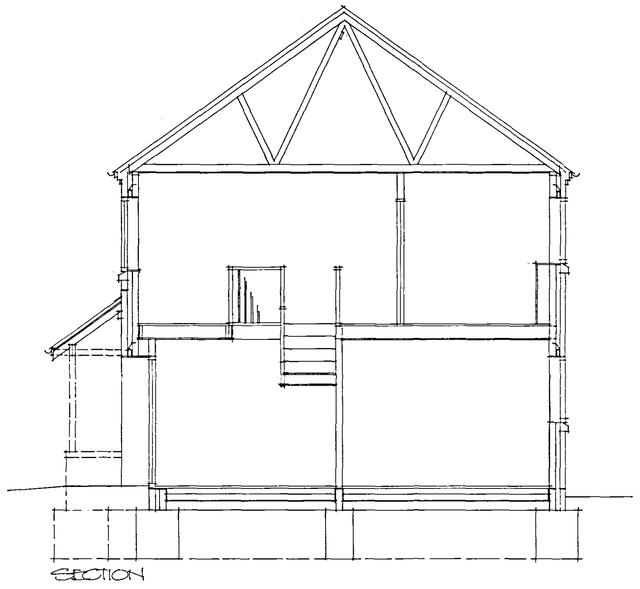

SECTION




REAR ELEVATION

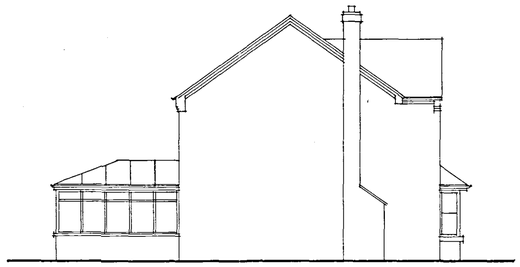

SIDE ELEVATION



FRONT ELEVATION

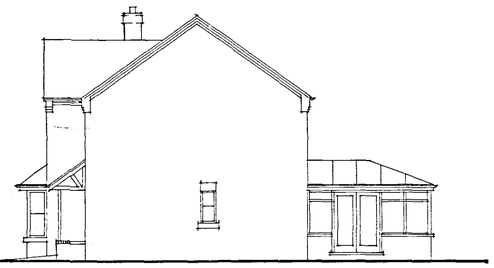


SIDE ELEVATION


Finishes:

Walls: Terca Cheshire red multi facing bricks.

Roofs: Sandtoft Calderdale slate colour bracken.

Windows: Upvc frames.

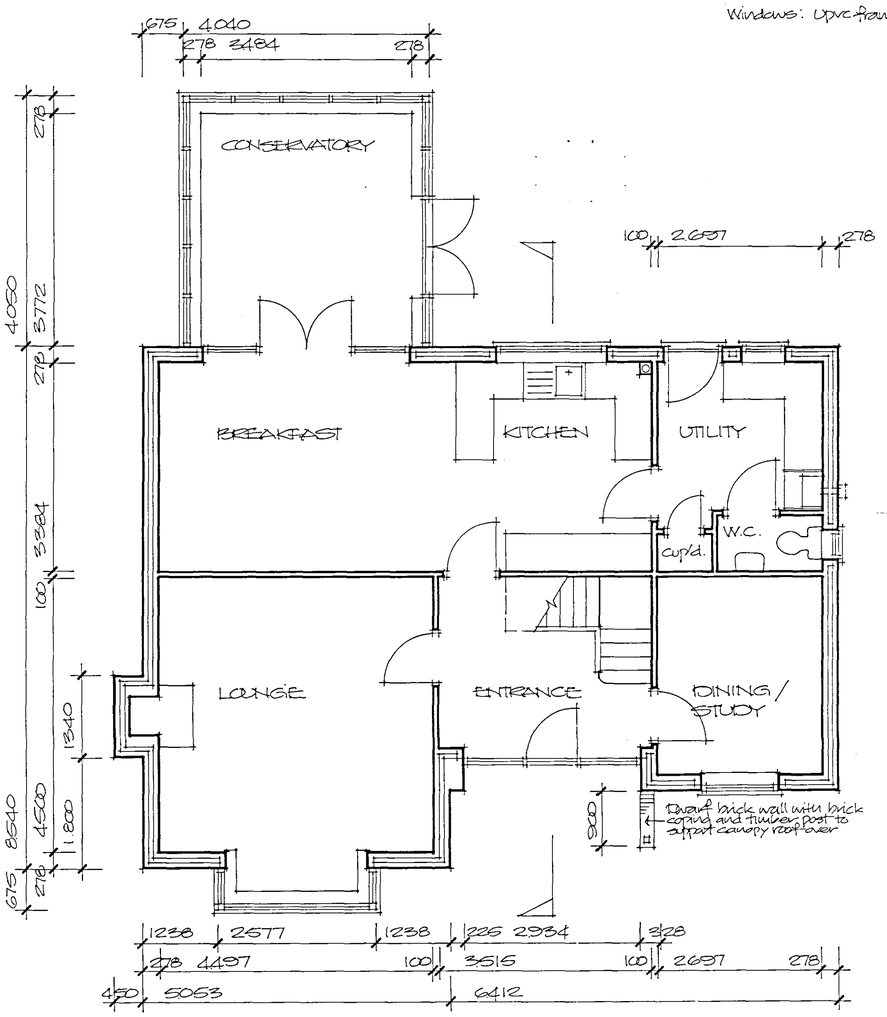

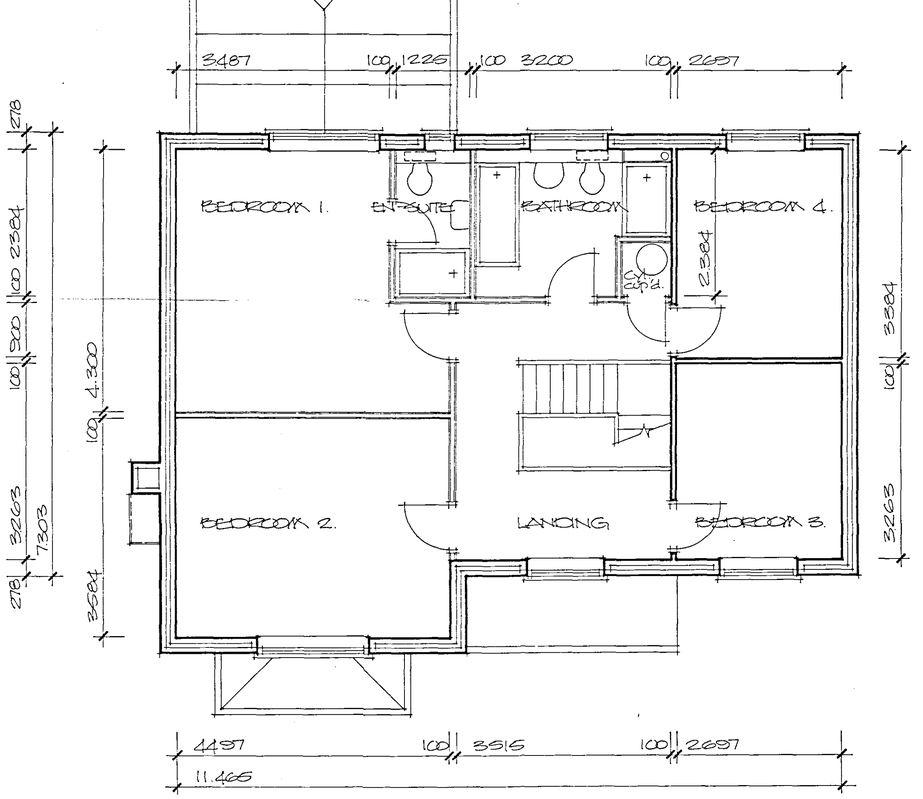

DETERMINED PLAN

AMENDED PLAN
Ref. A1

SHDC
PLANNING & DEVELOPMENT
- 5 APR 2006
Ref. 0304/06

Amendment
'A' 4.4.06 Porch roof to entrance altered.

Project
PROPOSED NEW HOUSE AND GARAGE ADJACENT TO 91 CHAPEL GATE, SUTTON ST JAMES.

Client
MR & MRS D CROFTS

ALAN HORNSBY
ARCHITECTURAL SERVICES
'Little Acre'
Peak Hill, Cowbit,
Spalding, Lincs. PE12 6AW
Tel. Holbeach (01406) 380591

Scale 1:50/1:100
Date March 06
Drg. no. CG/02/01A

Summit DS(UK) 0096