




WEST ELEVATION

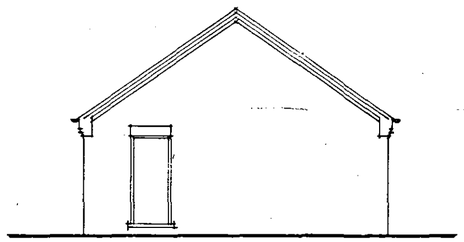


NORTH ELEVATION

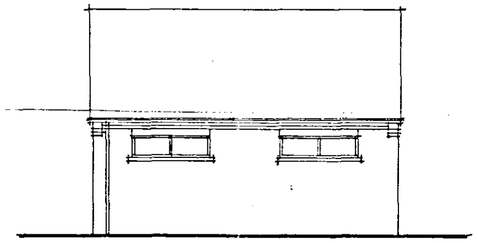

EAST ELEVATION

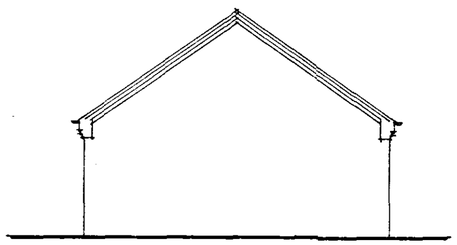

SOUTH ELEVATION

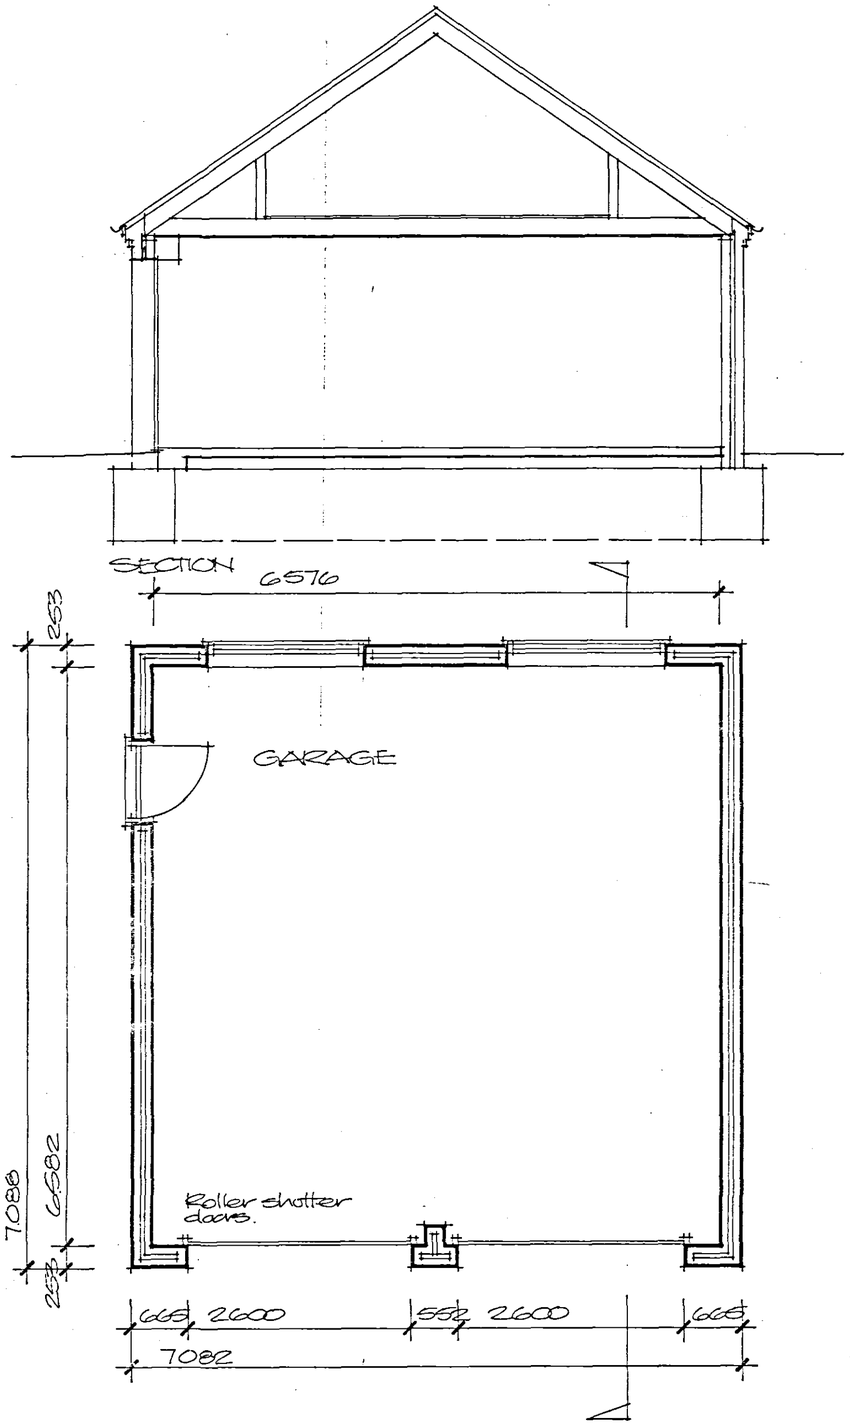

DETERMINED PLAN

PLANNING REF
03041/06

Project
PROPOSED NEW HOUSE AND GARAGE ADJACENT TO 91 CHAPEL GATE, SUTTON ST JAMES.

ALAN HORNSBY
ARCHITECTURAL SERVICES

'Little Acre'
Peak Hill, Cowbit,
Spalding, Lincs. PE12 6AW
Tel. Holbeach (01406) 380591

Client
MR & MRS D. CROFTS

Scale 1:50/1:100

Date March 06

Drg. no.
06/02/02

Summit DS, UK, 0596