




WEST ELEVATION

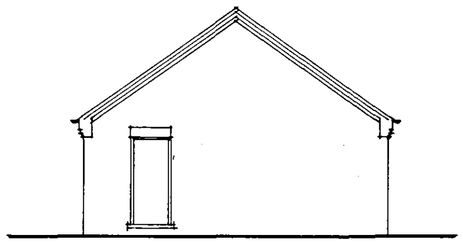


NORTH ELEVATION

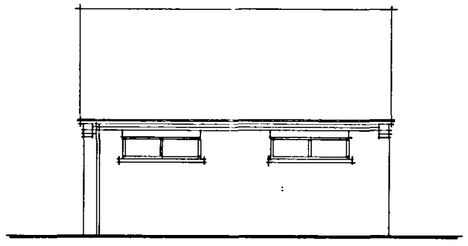

EAST ELEVATION

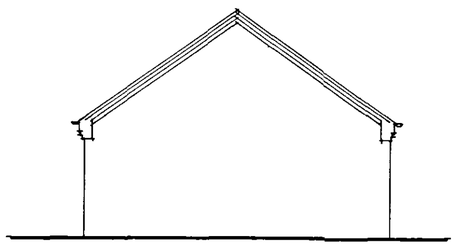

SOUTH ELEVATION

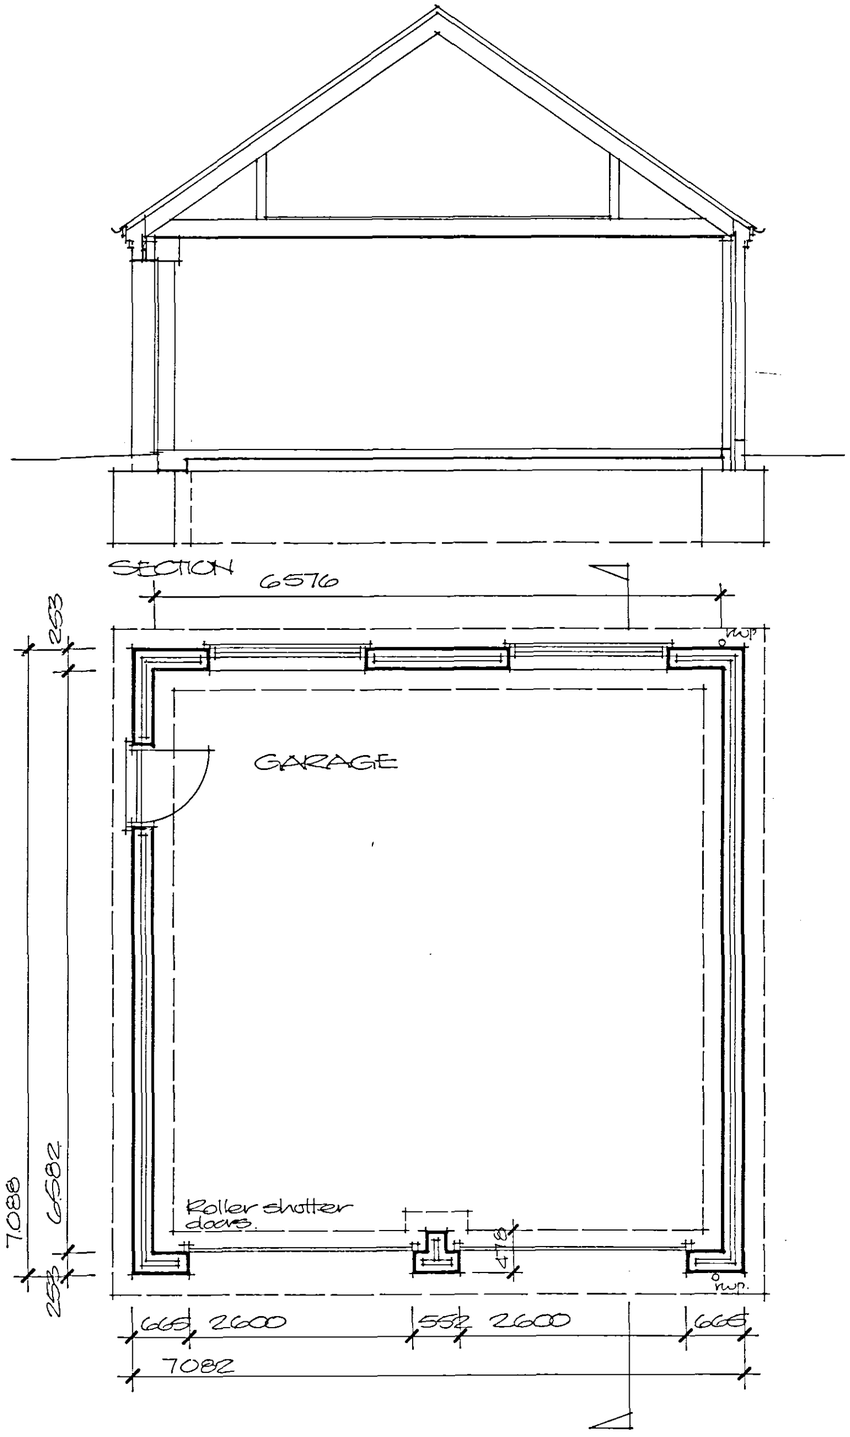

SHDC
PLANNING & DEVELOPMENT
18 MAY 2006
Ref. 0692/06

DETERMINED
PLAN

Project
PROPOSED NEW HOUSE AND GARAGE ADJACENT TO 91 CHAPEL GATE, SUTTON ST JAMES.

ALAN HORNSBY
ARCHITECTURAL SERVICES
'Little Acre'
Peak Hill, Cowbit,
Spalding, Lincs. PE12 6AW
Tel. Holbeach (01406) 380591

Client
MR & MRS D. CROFTS

Scale 1:50/1:100
Date March 06

Drg. no.
06/02/02A

Sunma DS, UK, 0096