

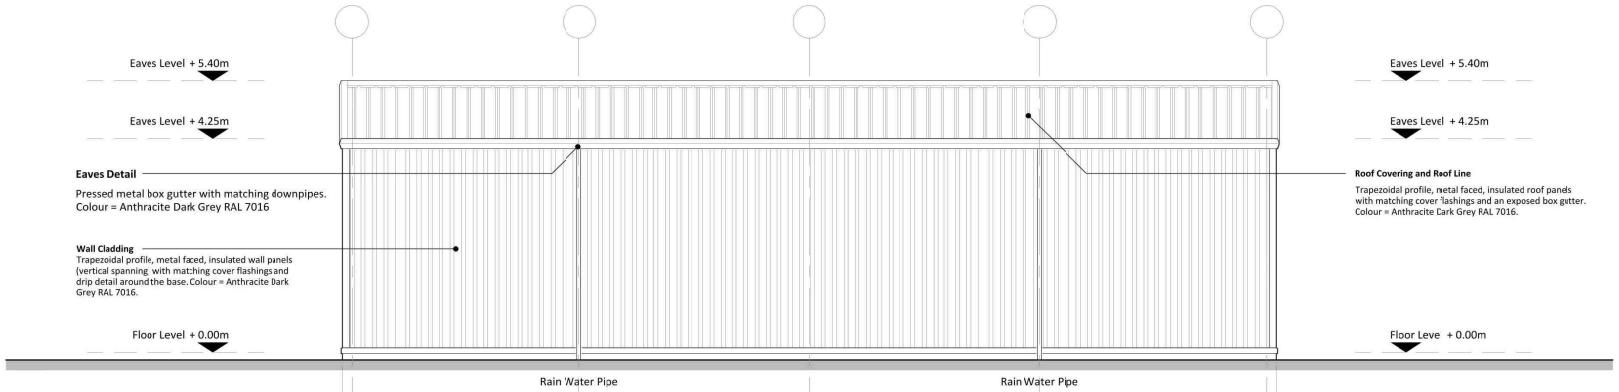



Proposed Side Elevation - A (North facing)

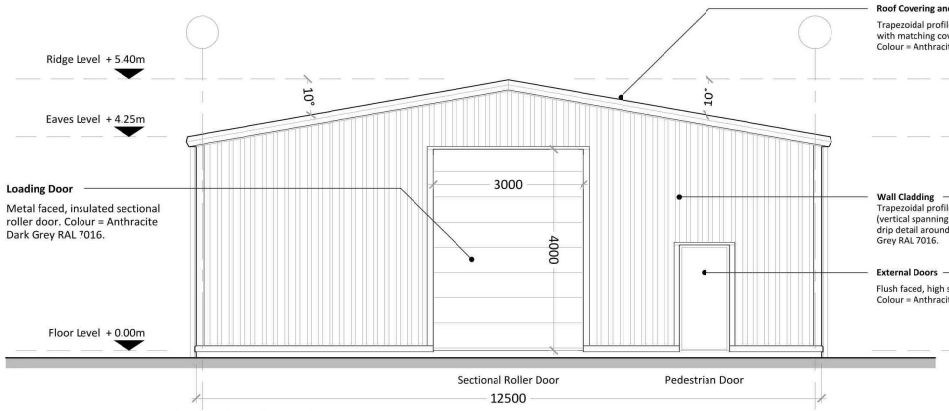

Proposed Front Elevation (West facing)

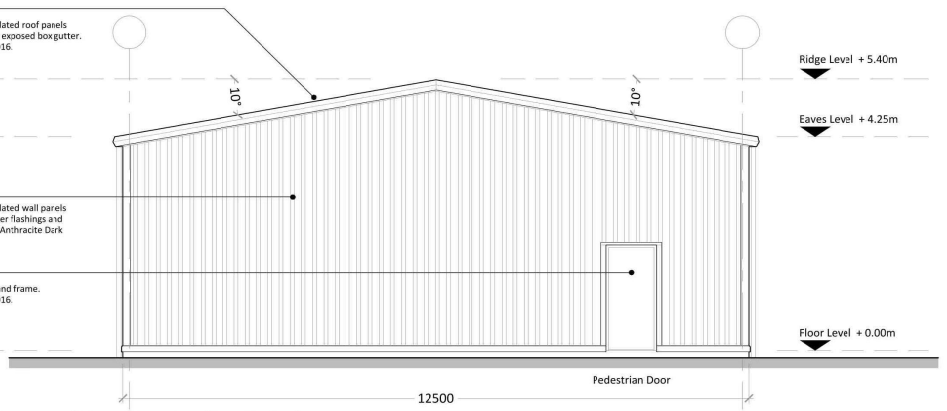

Proposed Rear Elevation (East facing)

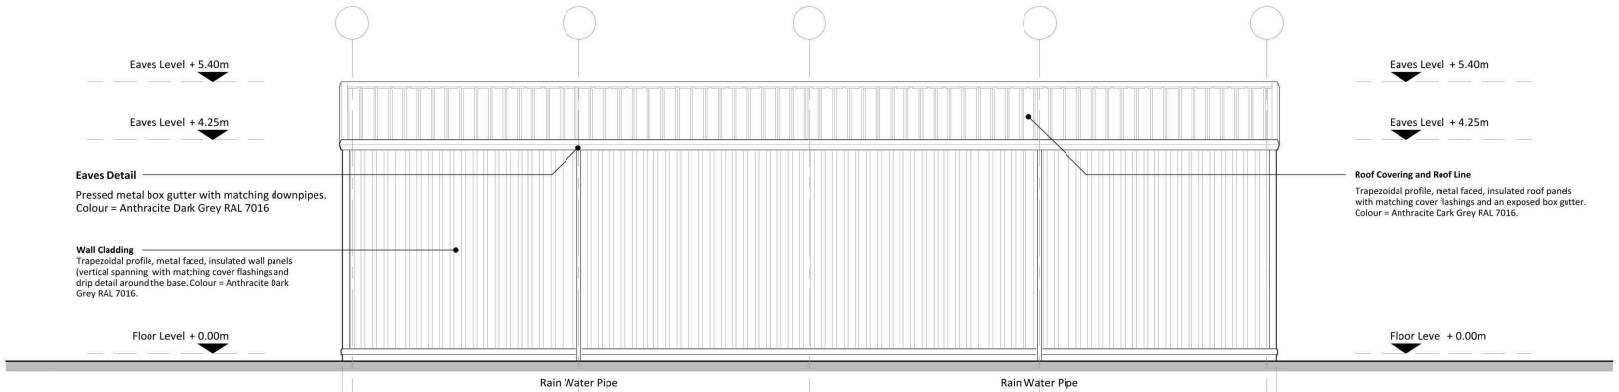

Proposed Side Elevation - B (South facing)

Scale Bar 1:50

0 1m 2m 5m 8m 15m

Proposed Workshop

drawing no. 1752 - P - 108 | rev 1.0

please do not scale from this drawing, use stated dimensions and levels only, if in doubt please contact Paul Roberts Design

drawing revisions

rev	note	date
:0	First issue Drawing issued for Client approval.	06-11-2025

PRD Paul Roberts.design
architectural designers to the food and beverage industry
e paul@paulrobertsdesign.co.uk m 07966 030 585

this drawing and its contens, on paper and as the originating data file remain the copyright of Paul Roberts Design © **Paul Roberts Design** 2025

client	Mitch-Tech Group Limited
project	Lynn House, Proposed Site Alterations
project no.	1752
created	Nov 2025
drawing	Workshop - Proposed Elevations
dwg no.	1752 - P - 108
rev	1.0
status	PLANNING
scale	1:50

A1

12 Park Avenue • Chapeltown • Sheffield • S35 1WE