
© This drawing is strictly private and confidential and is submitted only on the understanding that the particulars shown shall not be divulged to any competing Company or individual.

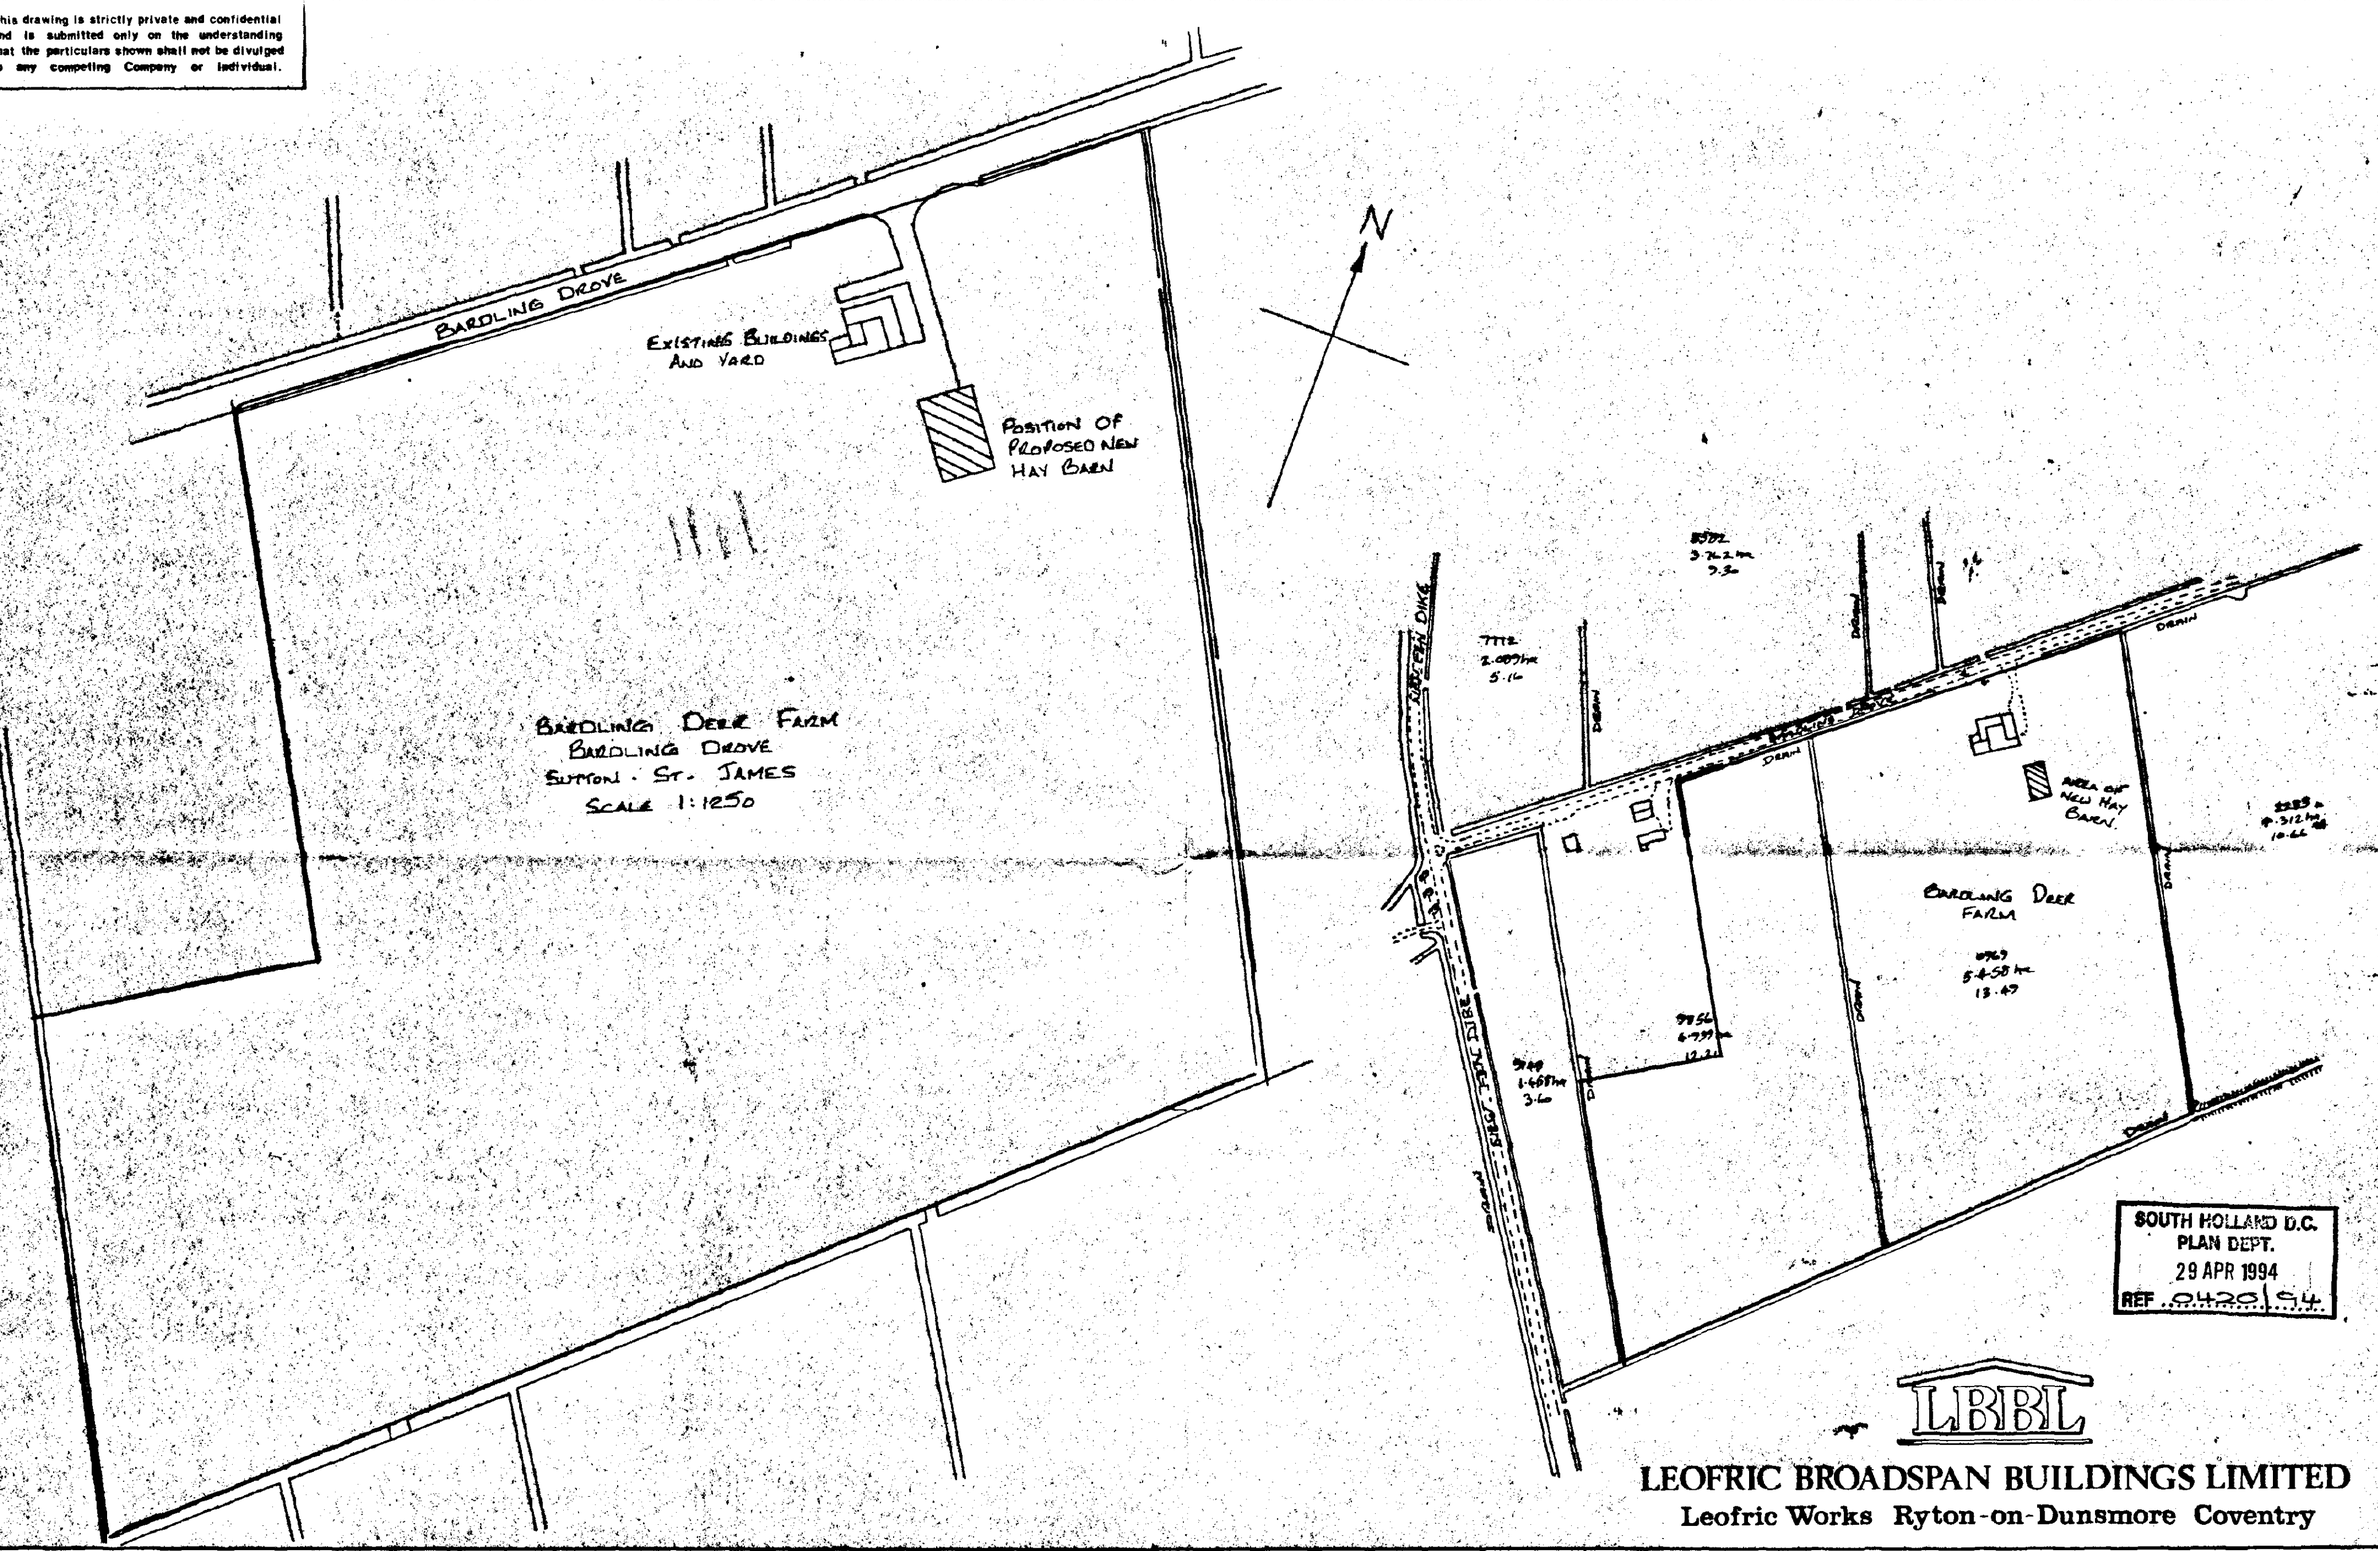

LBBL

LEOFRIC BROADSPAN BUILDINGS LIMITED

Leofric Works Ryton-on-Dunsmore Coventry

Notes:	Rev	Description	By	Issued	Works	Sales	Other
	0	Original					
	A						
	B						
	C						
	D						

Title: SITE PLAN

DETERMINED PLAN

Client: BARLING DEER FARM

Drawing Number: 006/94/002

Scale 1:1250 Drawn: PAC Date: 26.4.94

MY(2)2142682