

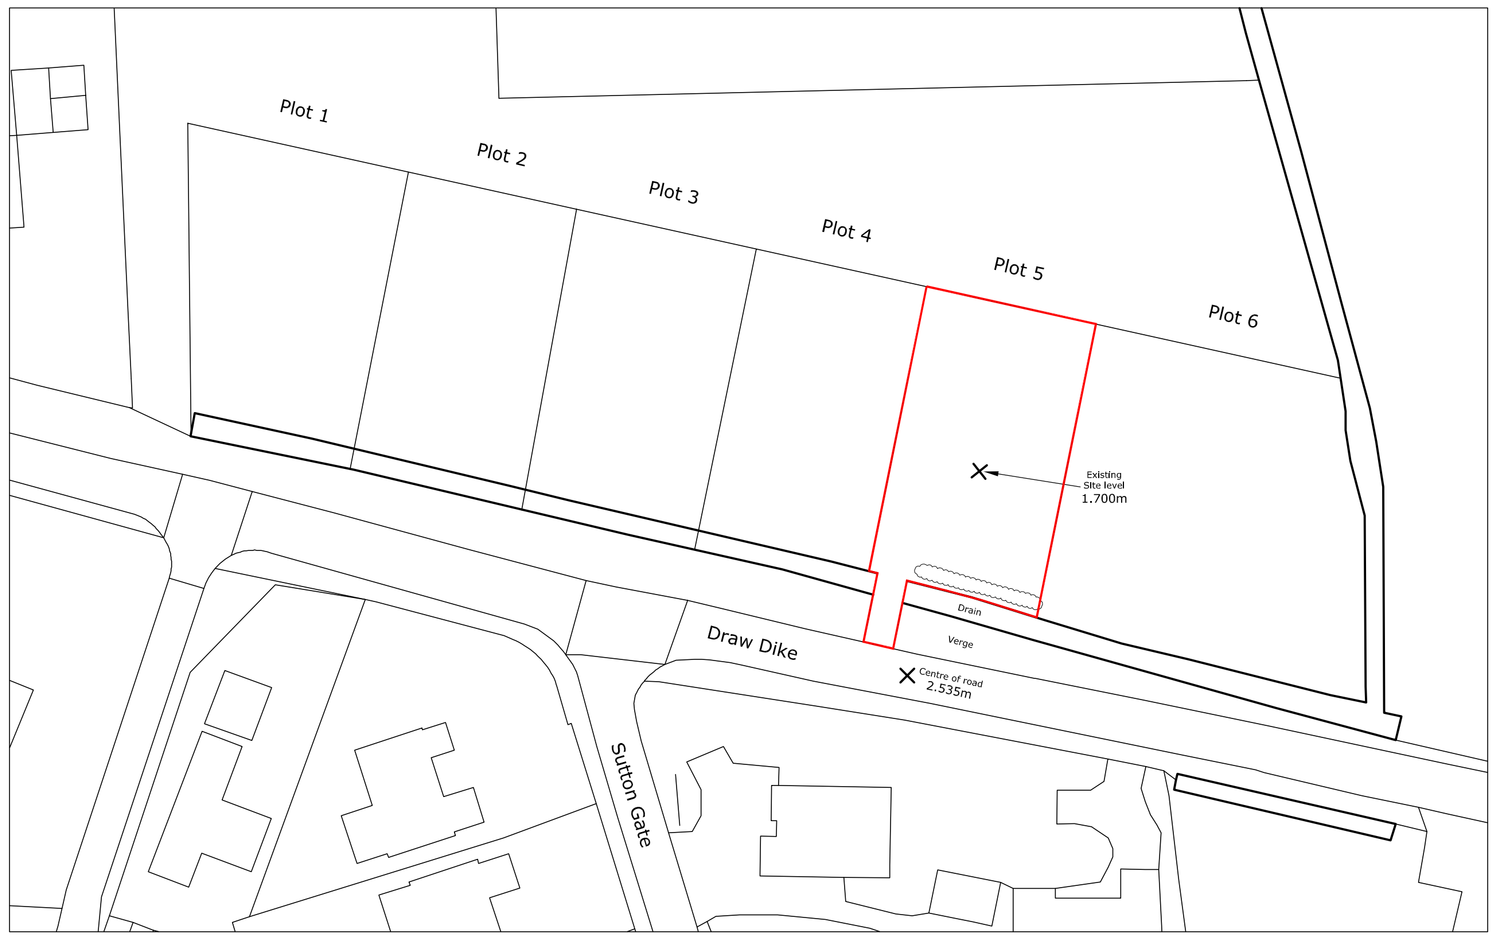



Existing Site Plan 1:500

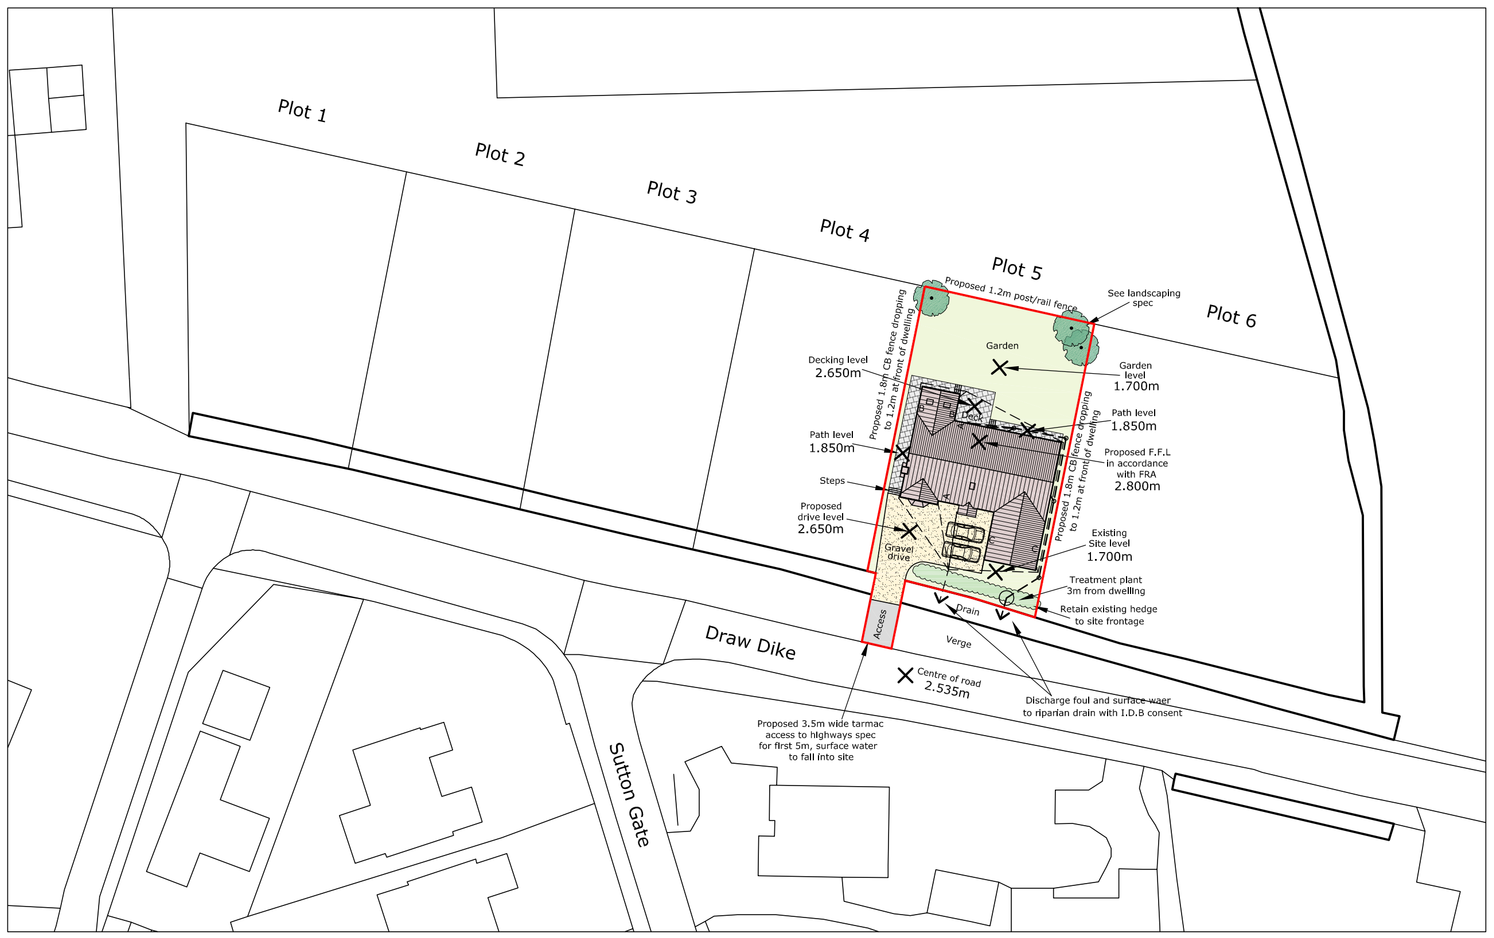


Proposed Site Plan 1:500

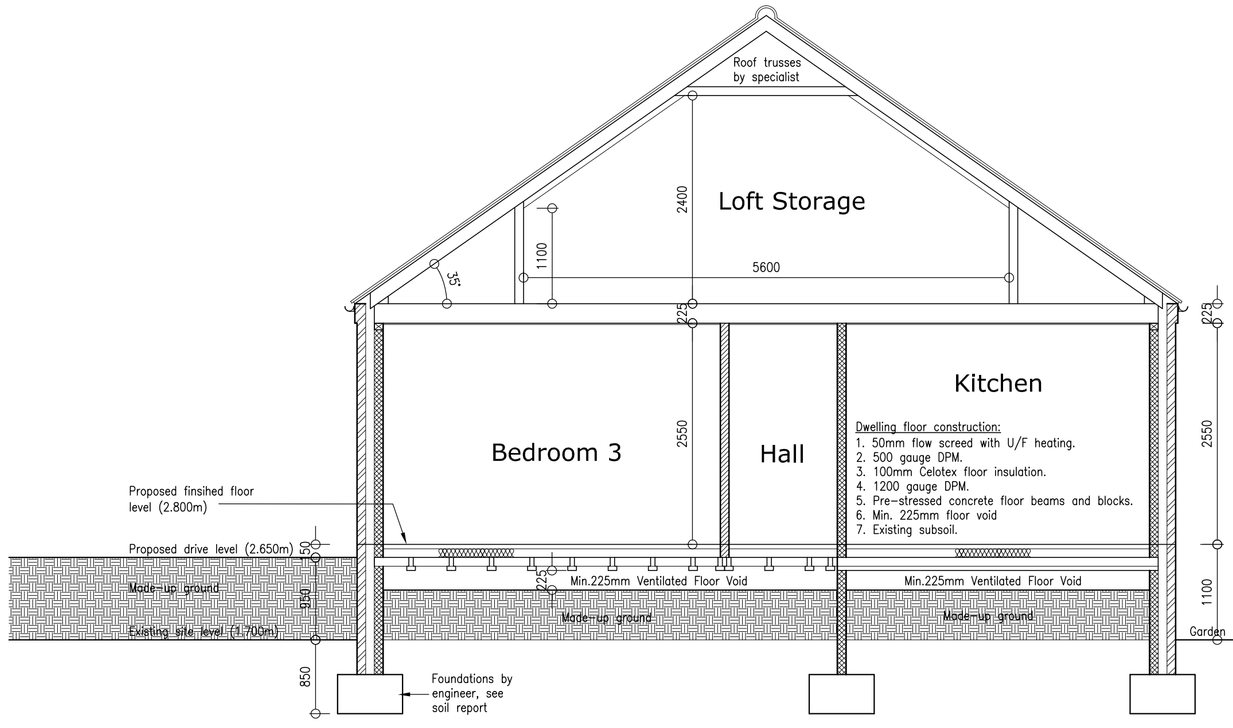

Proposed Section A-A 1:50

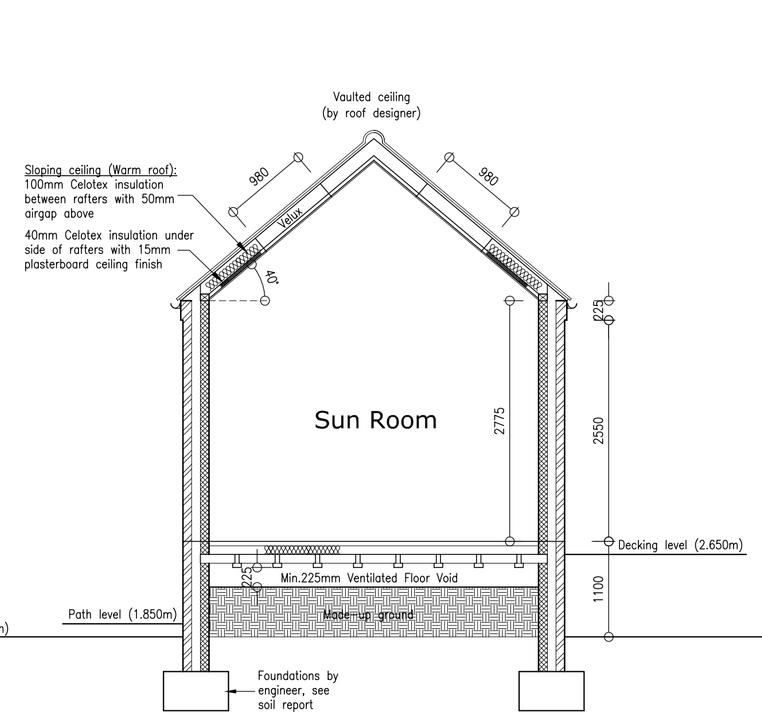

Proposed Section B-B 1:50

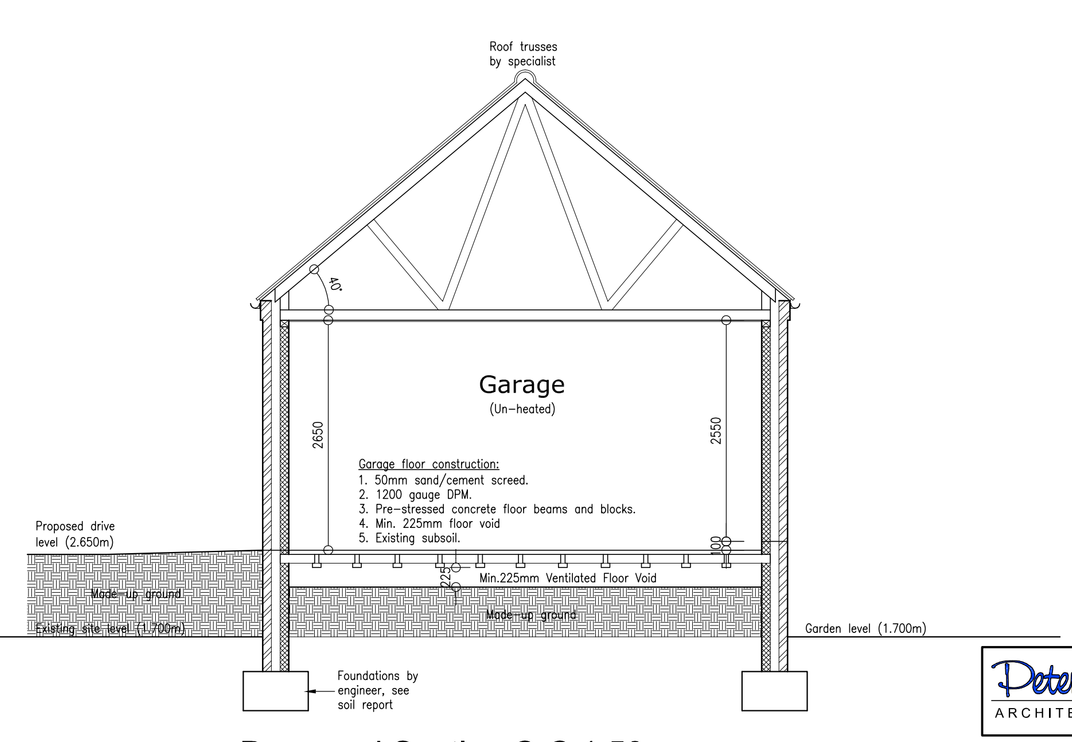

Proposed Section C-C 1:50

Peter Humphrey Associates Ltd.
ARCHITECTURAL DESIGN AND BUILDING

PROJECT
Proposed Dwelling

SITE
Plot 5
Land of Draw Dike
Sutton St James
Spalding
Lincs

DRAWING TITLE
CONDITIONS DRAWING

CLIENT
Mr & Mrs Buckle

DATE OCT 2018 SCALE as shown JOB No. Buckle03

DO NOT SCALE FROM THIS DRAWING
COPYRIGHT: THIS DRAWING MUST NOT BE ISSUED, LOANED OR COPIED WITHOUT THE CONSENT OF PETER HUMPHREY ASSOCIATES

Architectural
Peter Humphrey Associates
ARCHITECTURAL DESIGN AND BUILDING
TELEPHONE: 01945 466 966
FAX: 01945 466 433
E-MAIL: info@peterhumphrey.co.uk
31 OLD MARKET WISBECH CAMBS PE13 1NB

Fenland District Council
Building Design Awards
Building Excellence in Fenland
Category Winner 08,09,10
Overall Winner 2010