


South Elevation



East Elevation

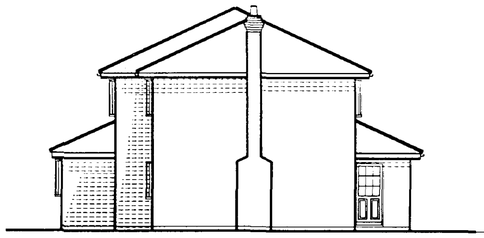

North Elevation



West Elevation

Date	Issue	Modification

Project

Proposed 3 Bed House at plot 2. Sutton Gate Sutton St James.

Client

Mr R.Dillnut


Drawing

Elevations


Date	Scale	Drawn	Plan number	Sheet	Issue
8.4.94	1:100		1560	2	1

Johnson Design
Architectural & Engineering design
121 Elliott Road, March, Cambs PE15 8BT
Phone 0354 54903
Fax 0354 50501


SOUTH HOLLAND D.C.
PLAN DEPT.
13 MAY 1994
REF S47/194

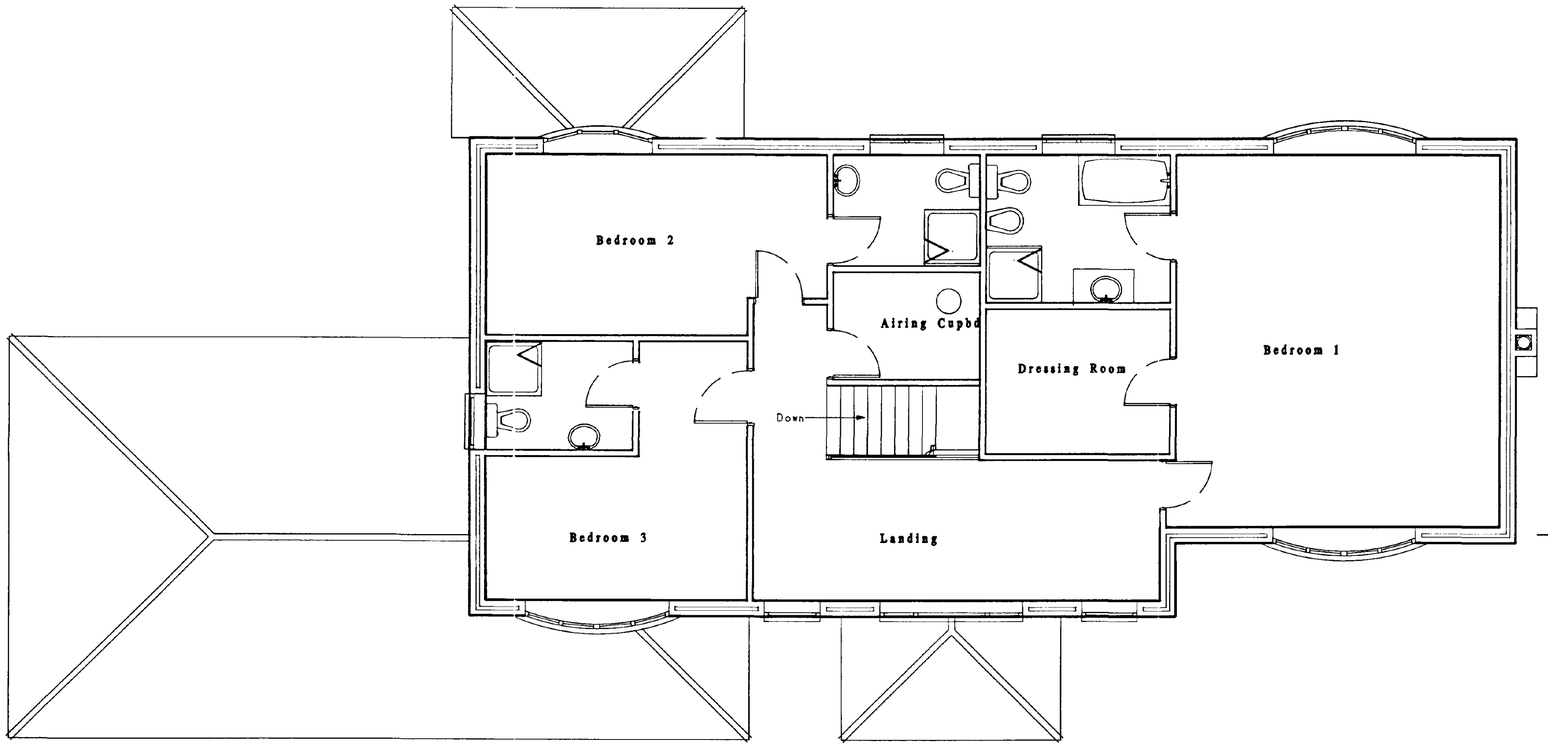


First Floor Plan

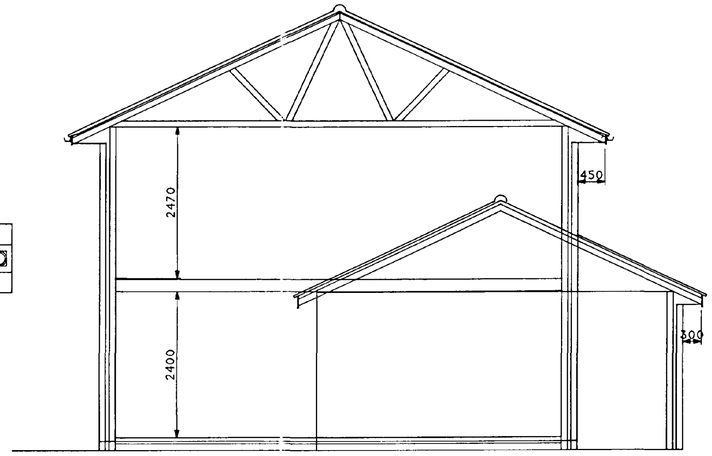


Section X-X

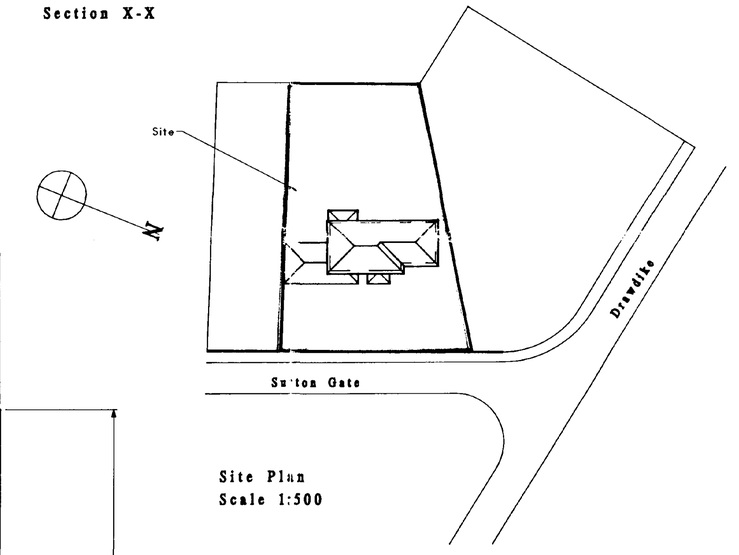

Site Plan
Scale 1:500

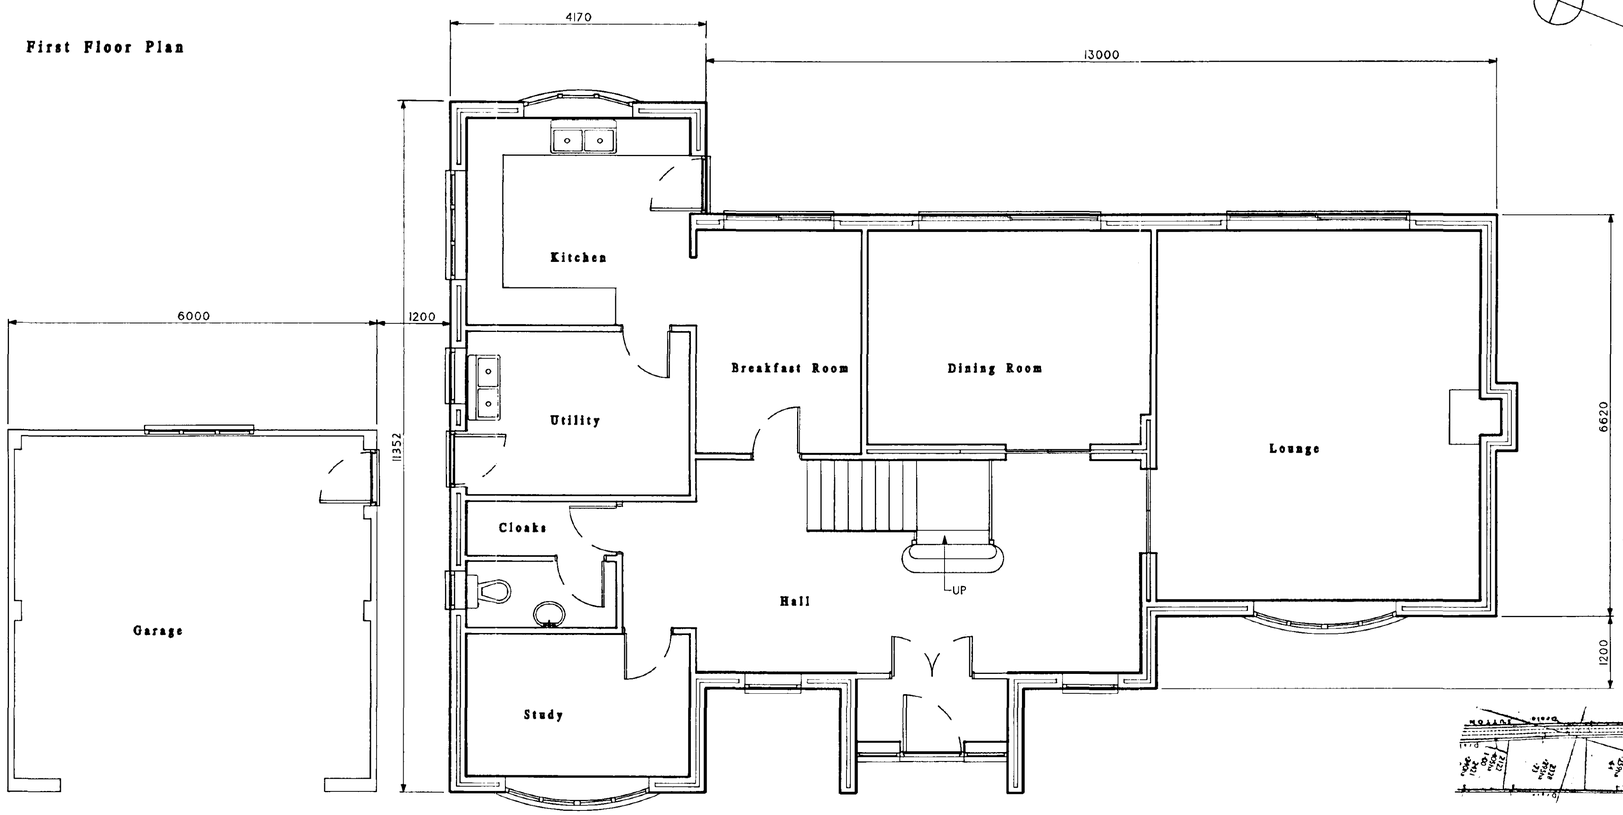

Ground Floor Plan
Scale 1:50

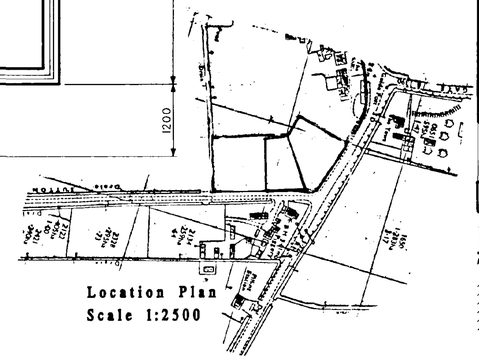

Location Plan
Scale 1:2500

Date	Issue	Modification

Project

Proposed 3 Bed House at plot 2. Sutton Gate Sutton St James.
(Formally plots 3 & 4)

Client

Mr R.Dillnut

Drawing

Floor plans & section.

Date	Scale	Drawn	Plan number	Sheet	Issue
8.4.94	1:50,1:500		1560	1	2

Johnson Design
Architectural & Engineering Design
121 Elliott Road, March, Cambs PE15 8DT
Phone 0354 54903
Fax 0354 50501

SOUTH HOLLAND D.C.
PLAN DEPT.
13 MAY 1994
REF ...94/1/94...