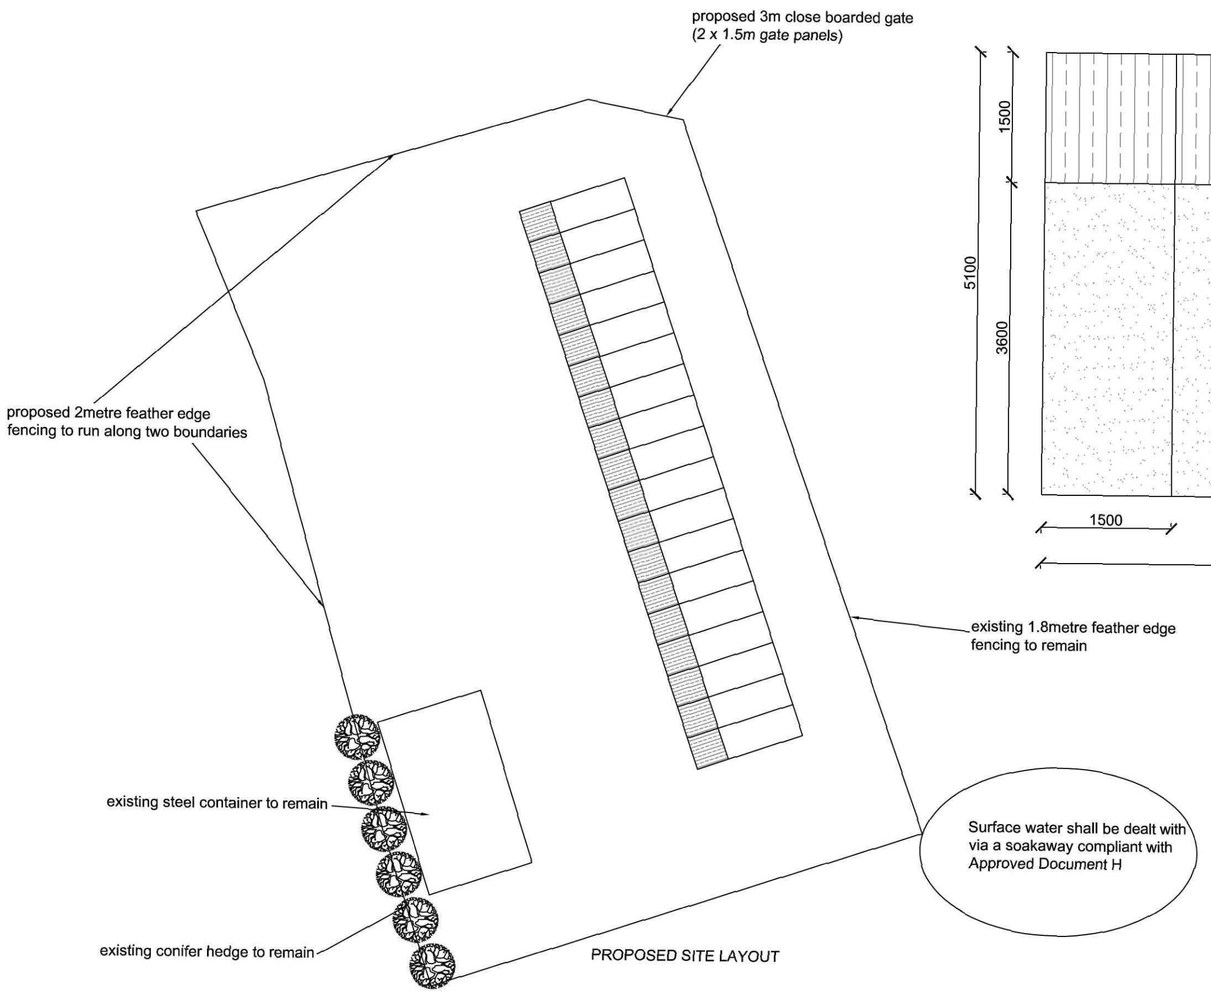

PROPOSED SITE LAYOUT

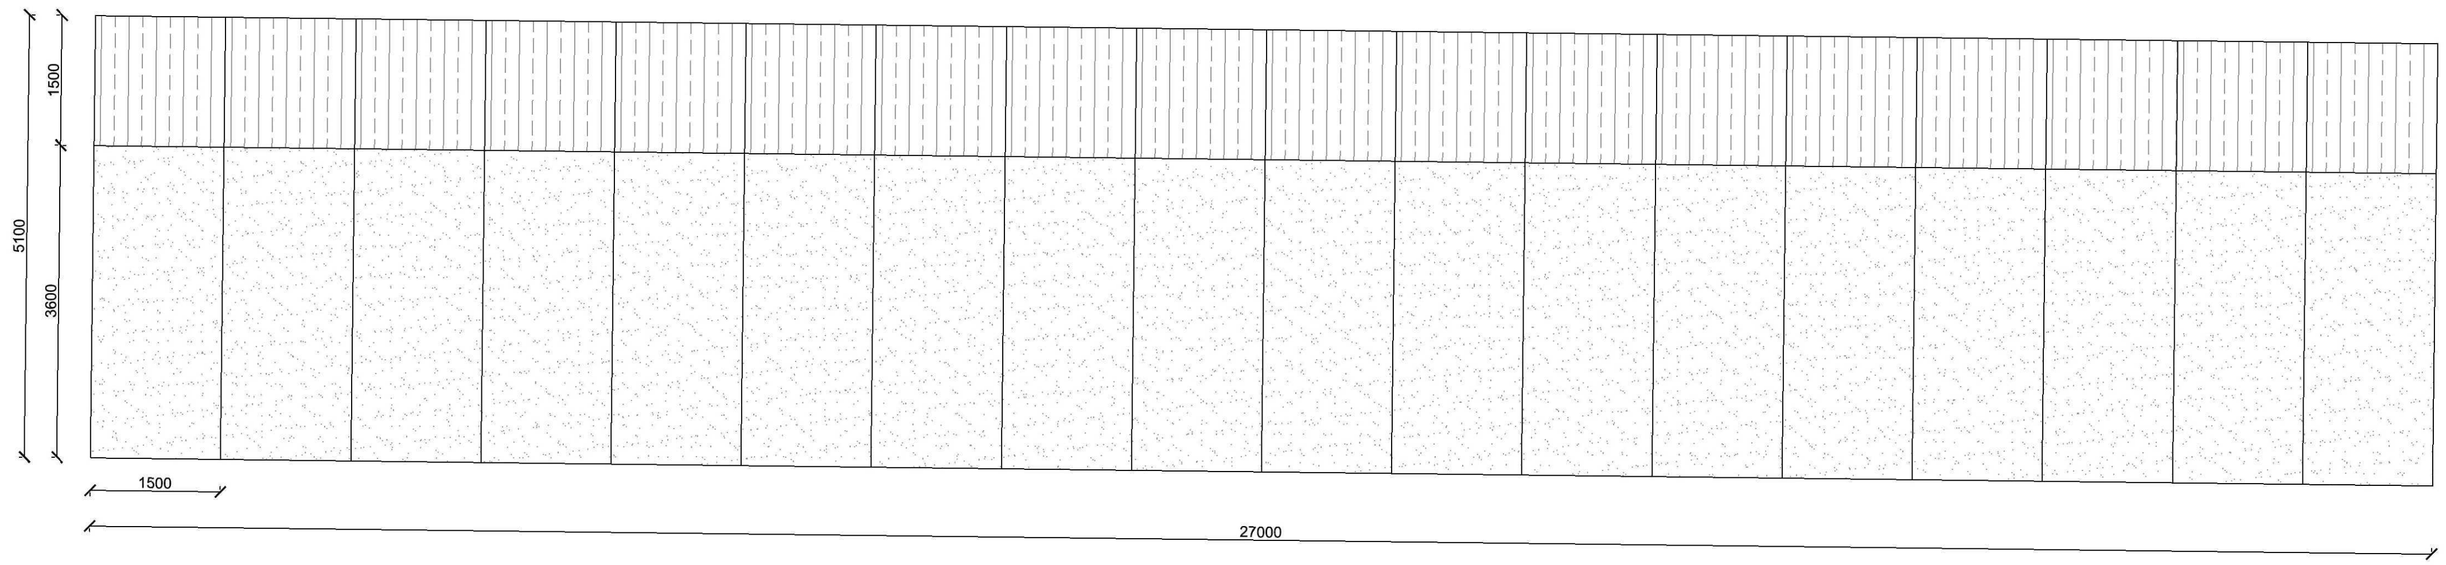

PROPOSED KENNEL FLOOR PLAN

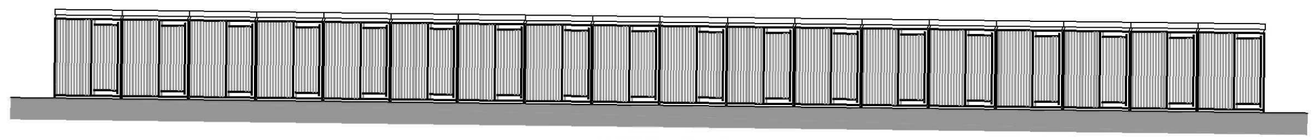

FRONT ELEVATION

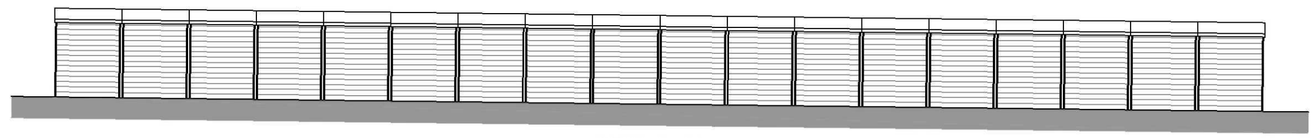

REAR ELEVATION

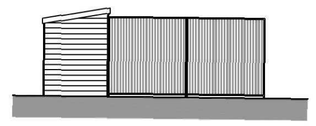

SIDE ELEVATION

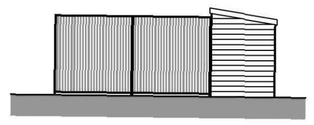

SIDE ELEVATION

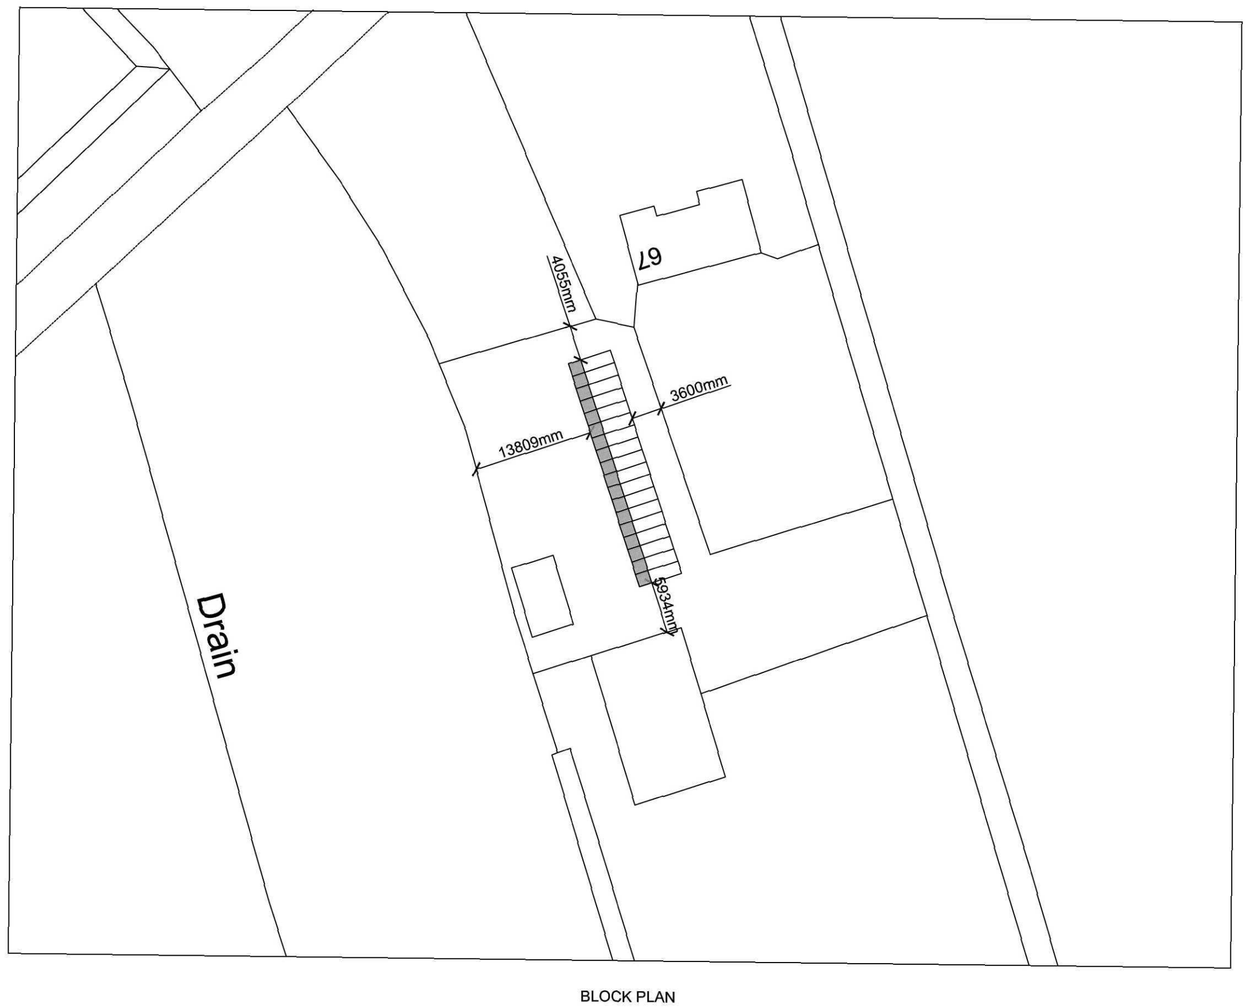

BLOCK PLAN

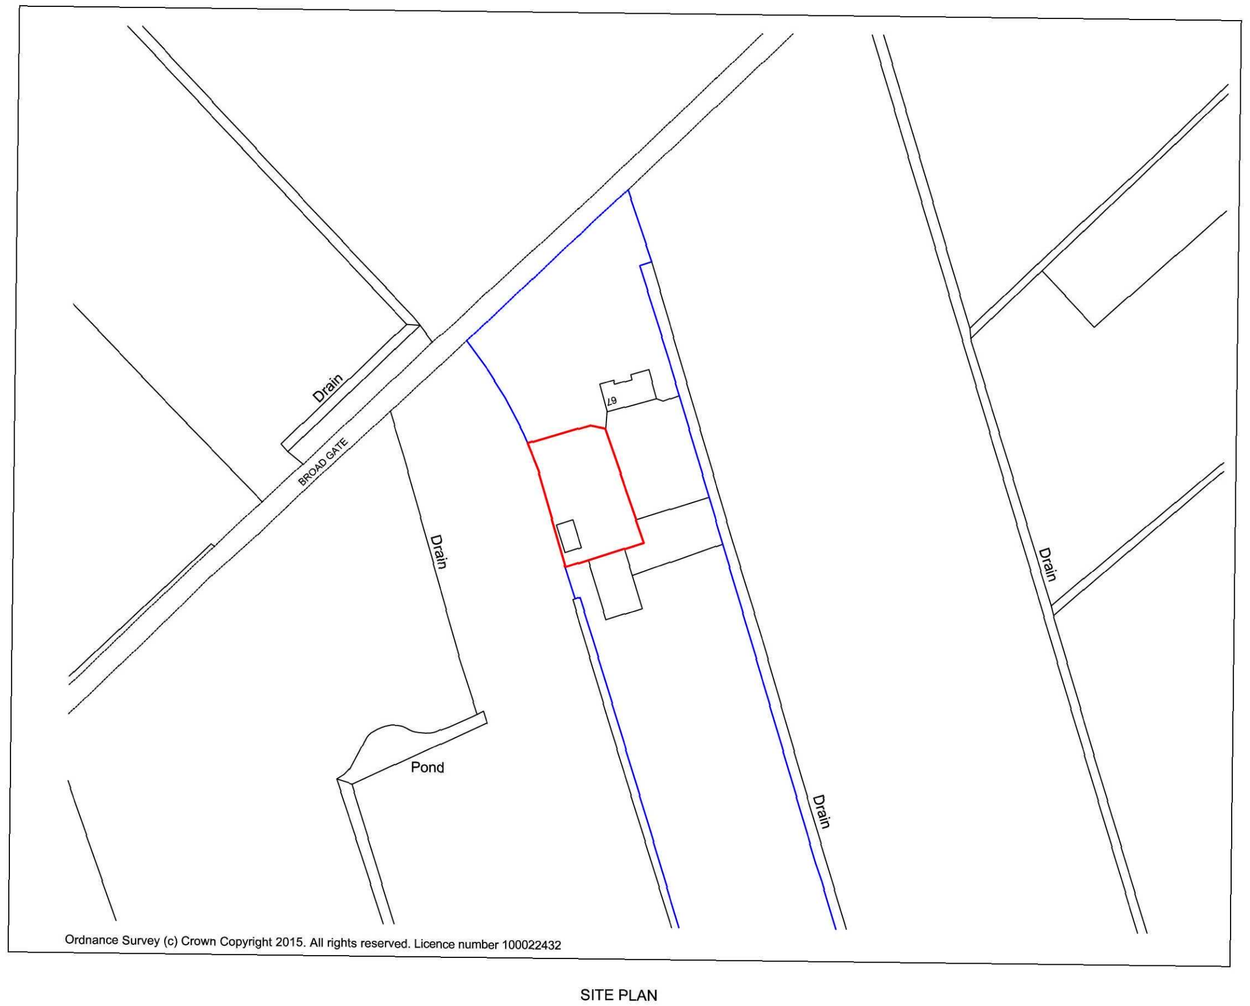

Ordnance Survey (c) Crown Copyright 2015. All rights reserved. Licence number 100022432

SITE PLAN

Ref:	Revision:	Date:
A	Client amendments	05.15
B	PLANNING OFFICERS COMMENTS	06.15

AUSTIN JOHN
DEVELOPMENTS

Rualen, Mill Green Road, Pinchbeck, Spalding,
Lincolnshire, PE11 3PU
01775 712115

Project:
PROPOSED 18 KENNELS WITH 4 METRE
RUN TO FRONT FOR NON COMMERCIAL USE

Client:
MRS B. STREET
67 BROADGATE
SUTTON ST. JAMES
SPALDING
PE12 0EL

DRAWING:
FLOOR PLAN
ELEVATIONS
SITE LAYOUT PLAN
BLOCK PLAN
SITE PLAN

DRAWING N°:	DATE:
AJD1721/15/00B	MAY 2015
DRAWN BY: JC	SCALE: 1:50 1:100 1:250 1:500 1:1250

COPIES OF THESE DRWGS. MUST NOT BE TAKEN, TRACED OR ALTERED FOR ANY PURPOSE OTHER THAN THAT FOR WHICH THEY ARE ISSUED WITHOUT WRITTEN PERMISSION OF MONHAM BUILDING DESIGN. THESE SERVICES ARE PROVIDED ONLY FOR THE PURPOSE OF OBTAINING PLANNING OR BUILDING REGULATIONS APPROVAL AND DO NOT CONTAIN A FULL SPECIFICATION FOR THE PROPOSED WORKS OR SHOULD NOT BE RELIED UPON AS A CONTRACT DOCUMENT ALONE.
THE PROPOSED WORK WILL NOT BE SUPERVISED/INSPECTED BY MONHAM BUILDING DESIGN (unless agreed otherwise in writing by the client), THEREFORE IT IS THE CLIENTS OR THEIR CONTRACTORS RESPONSIBILITY TO CONTROL WORKMANSHIP/MATERIALS & SPECIFICATION AND ANY VARIATIONS TO THE CONTRACT. IT IS ASSUMED/CLIENTS RESPONSIBILITY TO CONTROL WORKMANSHIP/MATERIALS ON THE DRAWINGS, THE FACT THAT MATTERS ARE NOT MENTIONED DOES NOT ABSOLVE REASONABLE TO SHOW ALL RELEVANT MATTERS OF NON-COMPLIANCE IN CARRYING OUT THE WORK. ALL WORKS AND MATERIALS TO BE FITTED AND INSTALLED TO THE MANUFACTURERS INSTRUCTIONS AND COMPLY WITH THE MANUALS AND APPROVED DOCUMENTS OF THE BUILDING REGULATIONS AND CURRENT BRITISH TECHNICAL REQUIREMENTS CODES OF PRACTICE, BRITISH STANDARDS OR EUROPEAN CODE etc. ALL MEASUREMENTS ON THIS DRAWING ARE NOT TO BE SCALED FOR CONSTRUCTION/EXISTING PURPOSES. ALL DIMENSIONS FOR SETTING OUT OF THE WORKS AS SHOWN ON THE DRAWING TO BE CHECKED BY THE BUILDER/CONTRACTOR PRIOR TO THE COMMENCEMENT OF WORK AND ANY DISCREPANCIES REPORTED IMMEDIATELY. WHERE APPLICABLE DIMENSIONS SHOWN ARE EITHER THE OUTSIDE/INSIDE OF brick OR blockwork AND NOT FINISHED PLASTER. IT IS RECOMMENDED THAT A SITE SOIL SURVEY IS UNDERTAKEN PRIOR TO COMMENCEMENT OF WORKS. THE ACTUAL POSITIONING OF EXISTING SERVICES PIPES, ELECTRICAL CABLES etc. ARE NOT GENERALLY SHOWN. THE ACTUAL POSITIONING OF SERVICES MUST BE ESTABLISHED BY THE BUILDER/CONTRACTOR PRIOR TO COMMENCEMENT OF WORK AND REPOSITIONED TO SUIT THE INDIVIDUAL/TECHNICAL SUPPLIERS INSTALLATION RECOMMENDATIONS.
HEALTH & SAFETY:
The client is to ensure that the appointed contractor is familiar with and complies with Health & Safety for Building Sites and Work Places.