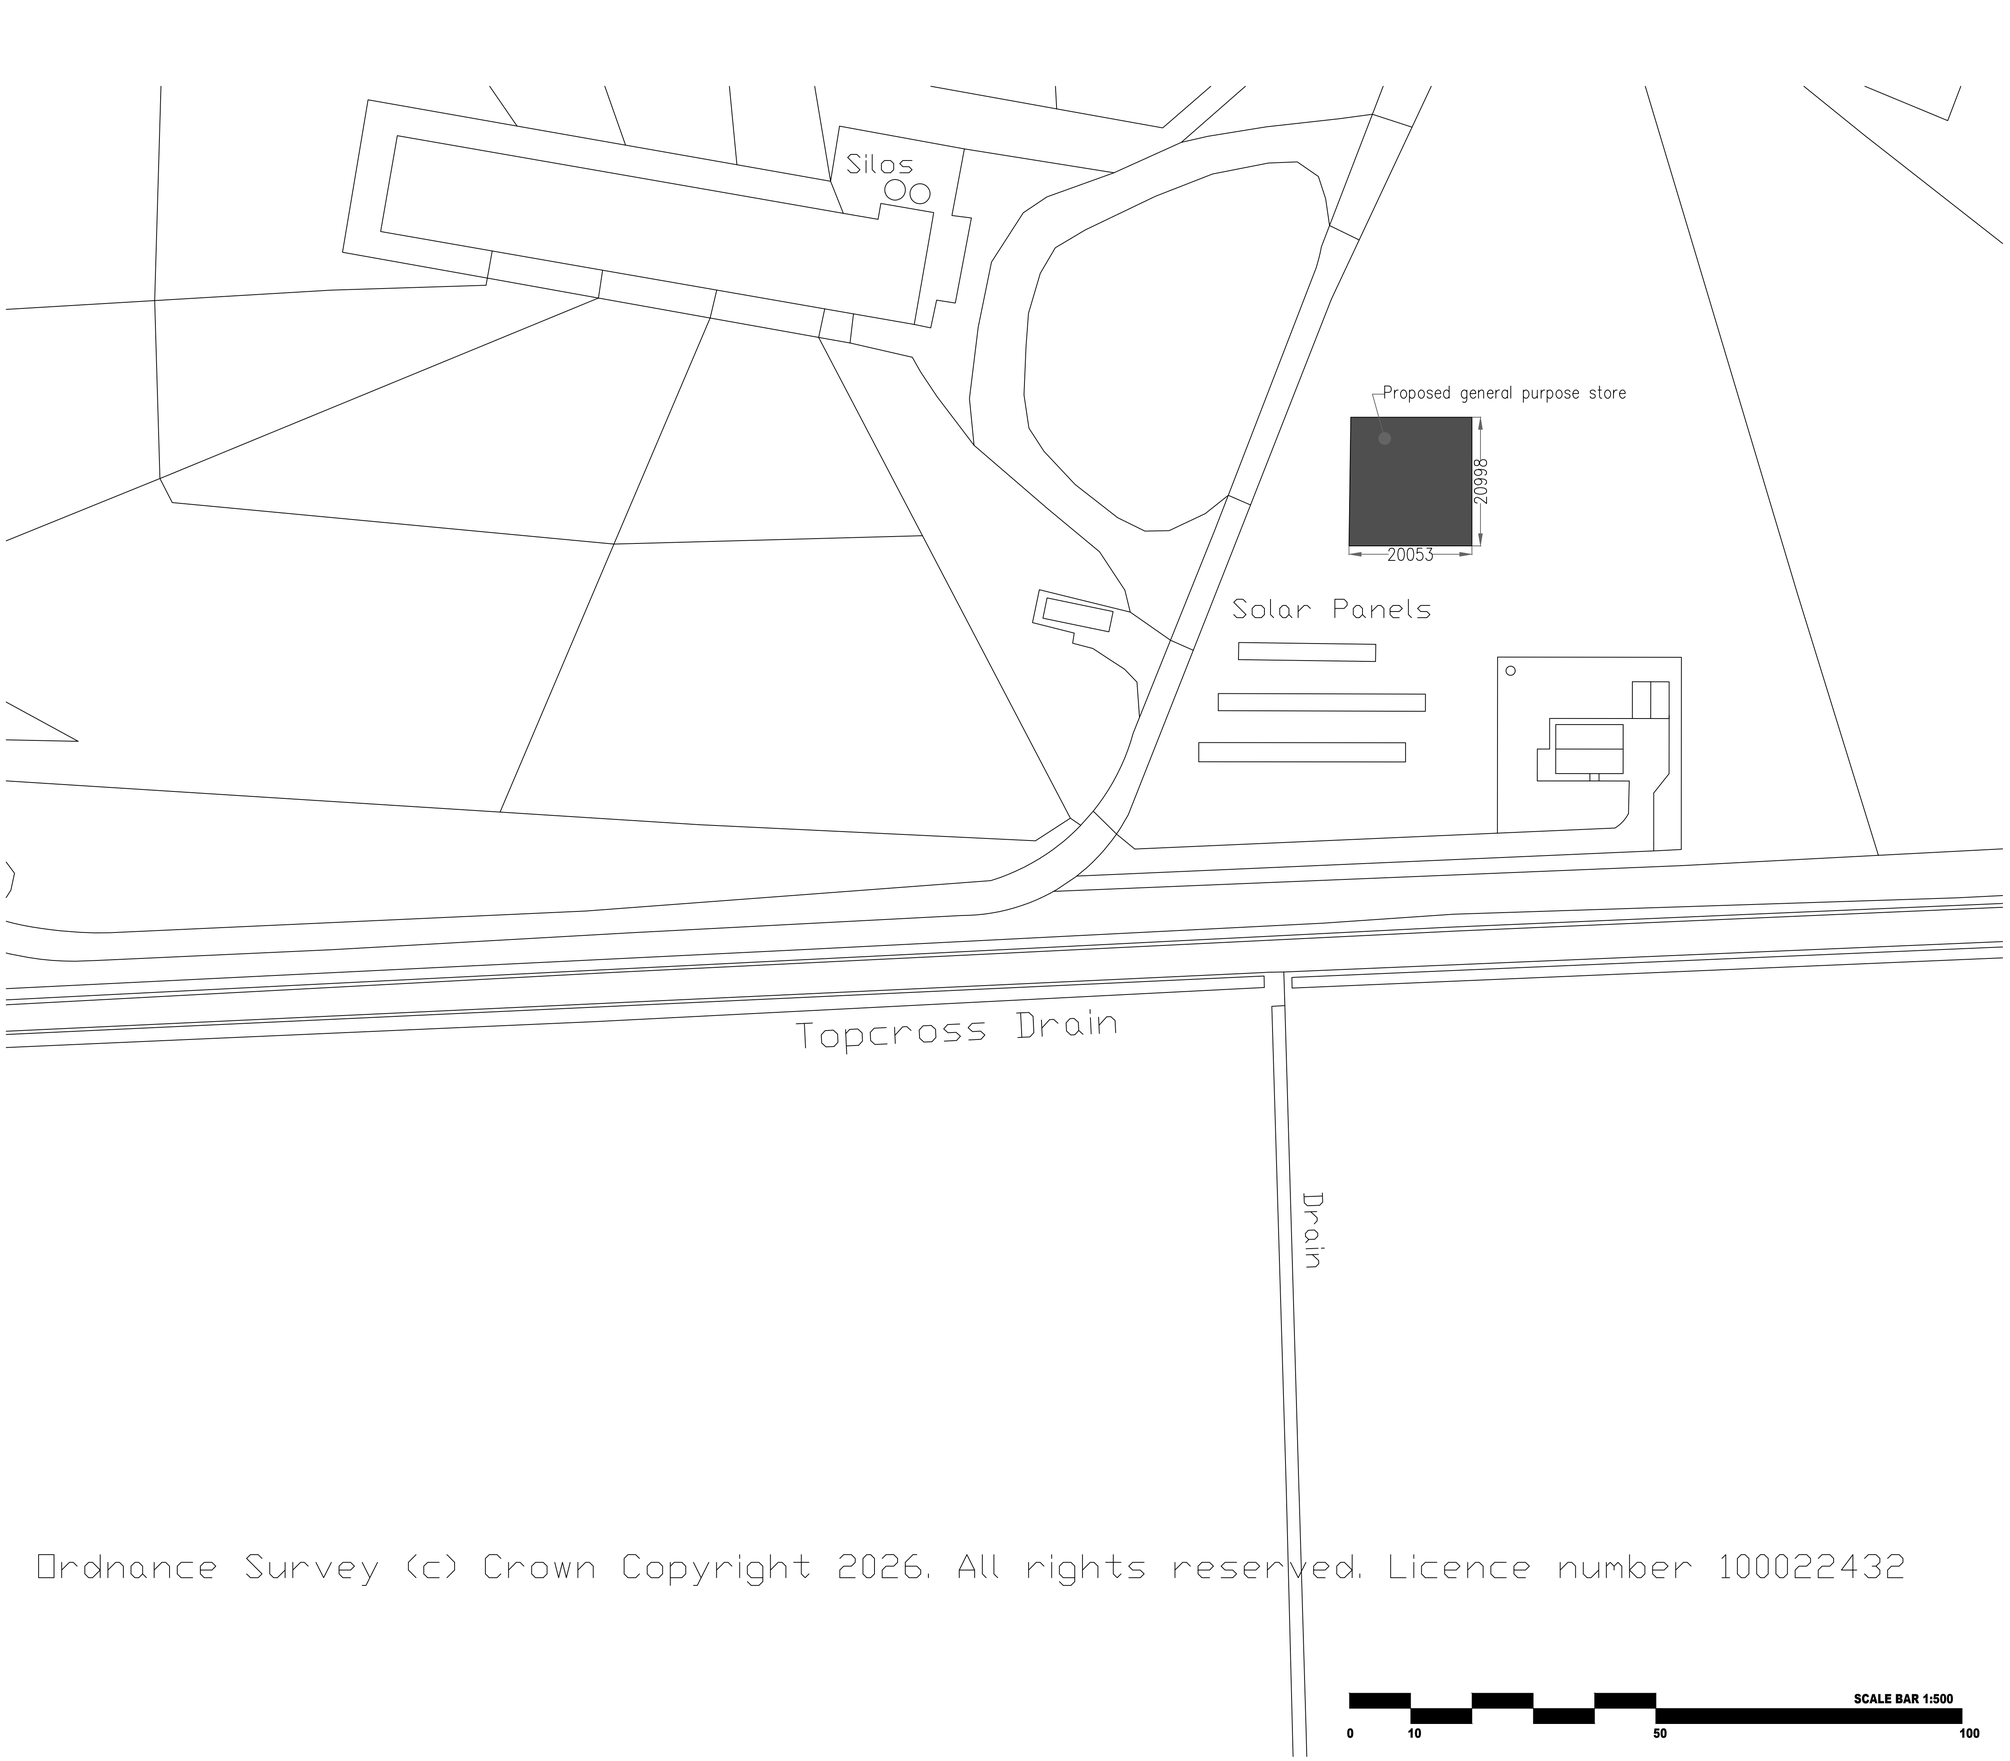


Ordnance Survey (c) Crown Copyright 2026. All rights reserved. Licence number 100022432

Harrison Pick Ltd
PLANNING CONSULTANTS

Drawing
Site Plan A1

Station Farm Offices, Wansford Road, Nafferton,
Driffield, East Yorkshire, YO25 8NJ

T : 01377 253363
E : ian@harrisonpick.co.uk
sam@harrisonpick.co.uk
W : www.harrisonpick.co.uk

Project
James Gent. Agricultural Notice.

Scale	1:500	@ A1
Drw No.	IP/26/JG/02	Rev: -
Drawn by:	IP	Date: April 2026

The drawing is the copyright of Harrison Pick Ltd and should not be altered, copied or reproduced without written consent.