

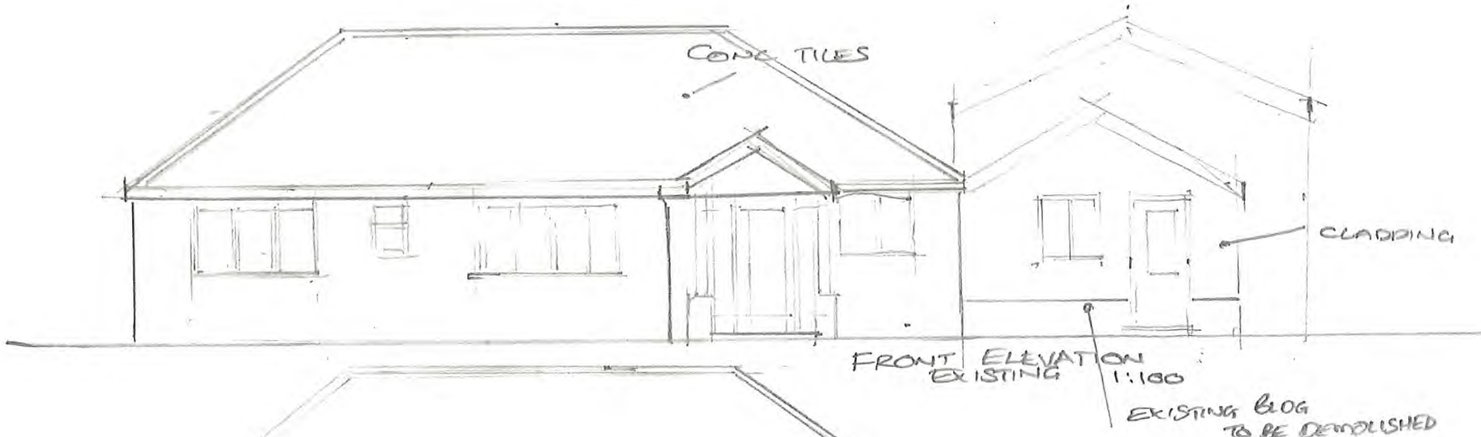



FRONT ELEVATION
EXISTING 1:100

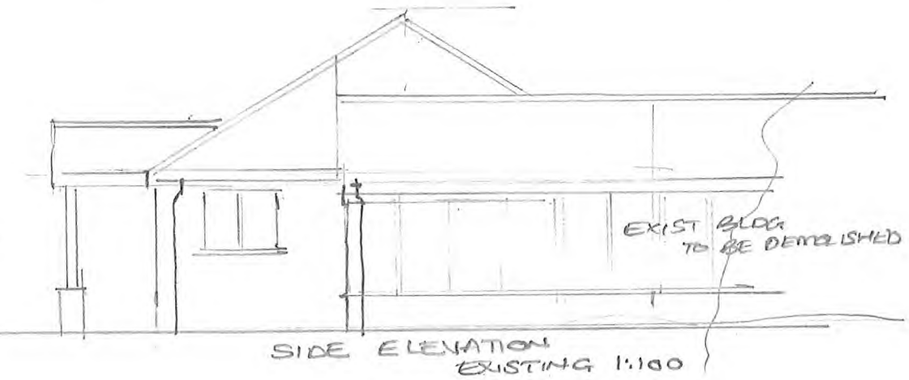


SIDE ELEVATION
EXISTING 1:100

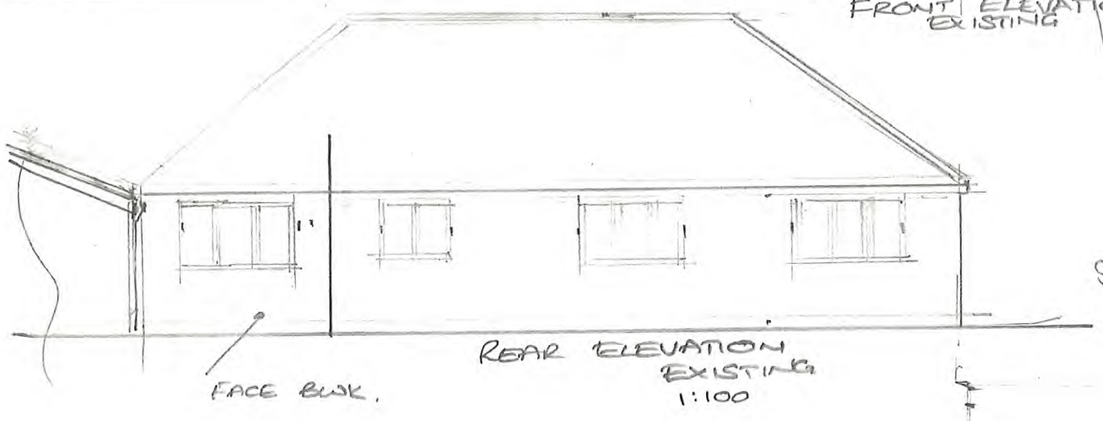

REAR ELEVATION
EXISTING
1:100

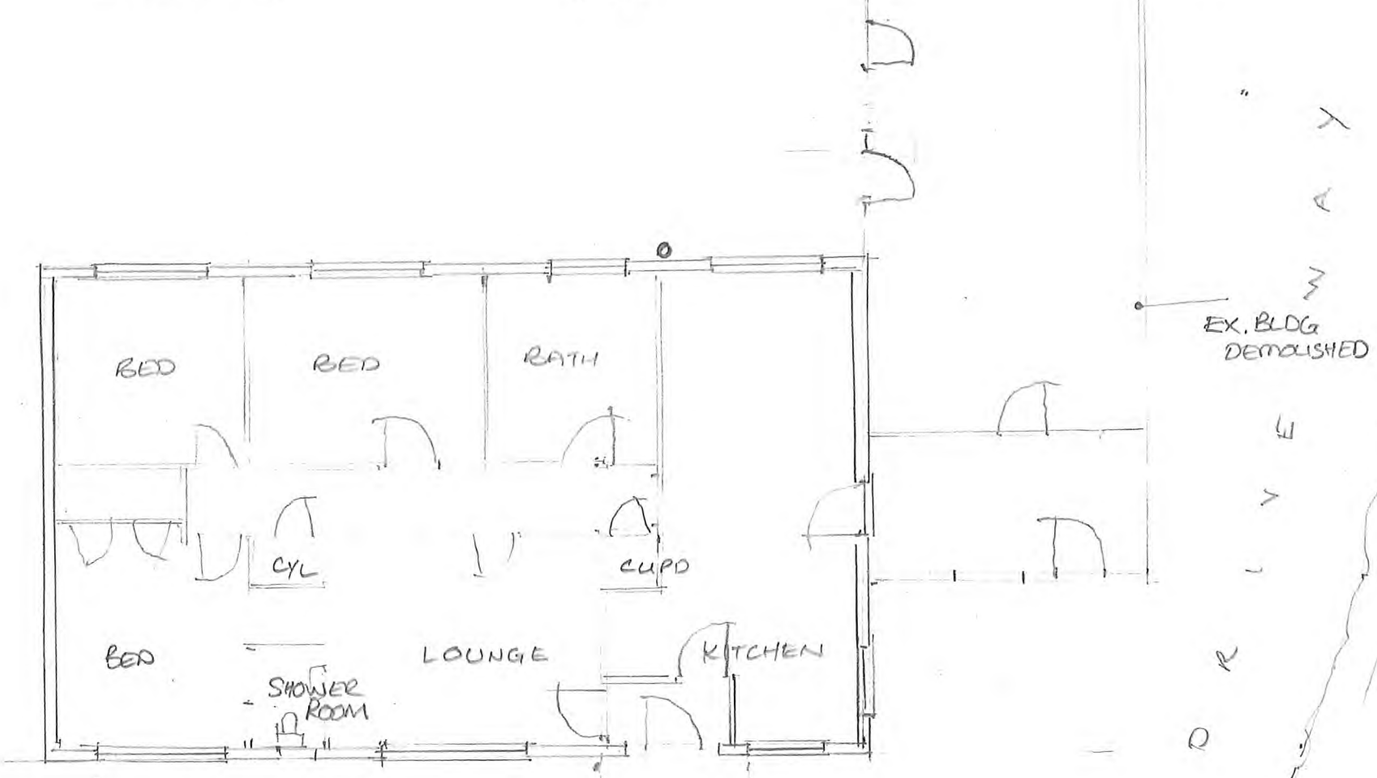

PLAN AS EXISTING
SCALE 1:100

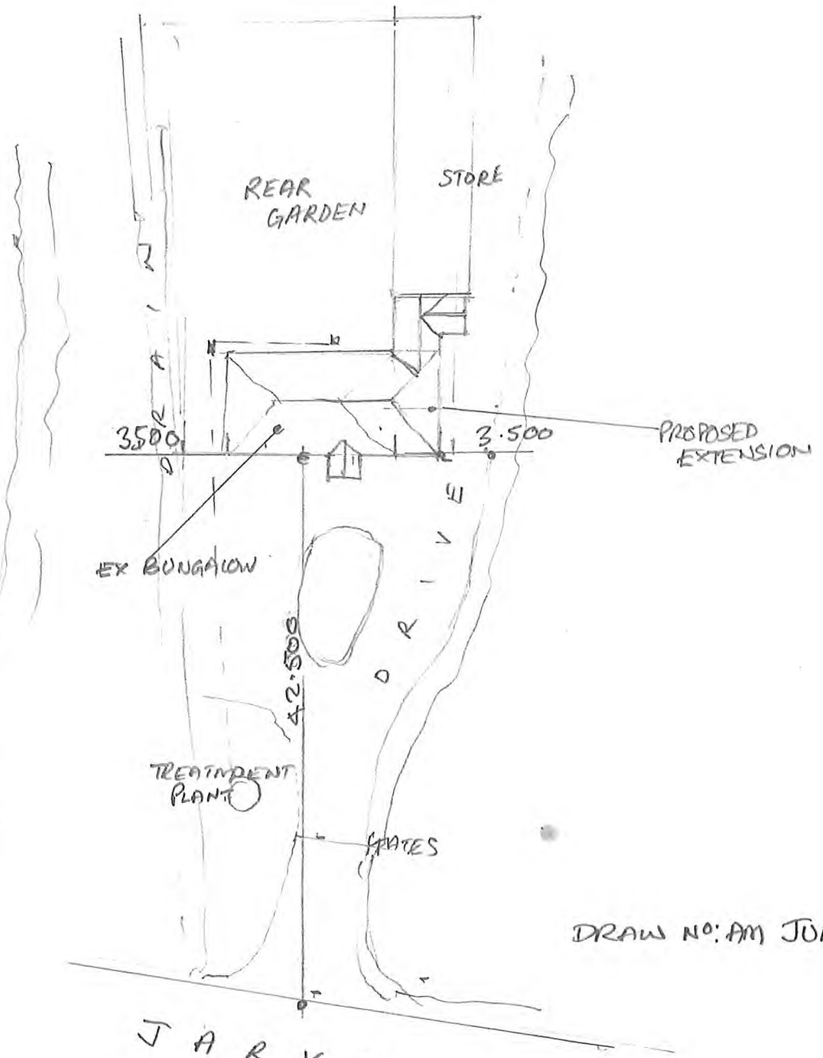

DRAW Nº: AM JUNE 23·13

JARVIS GATE
BLOCK PLAN
SCALE 1:500