



Front Elevation (E)
Scale: 1:100

0 1 2 3 4
metres

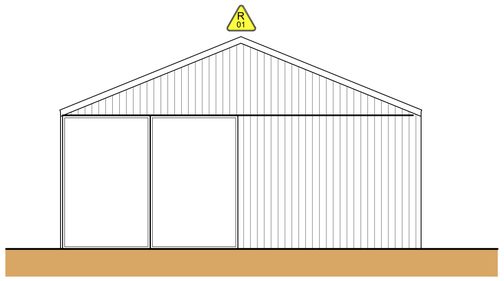


Side Elevation (N)
Scale: 1:100

0 1 2 3 4
metres

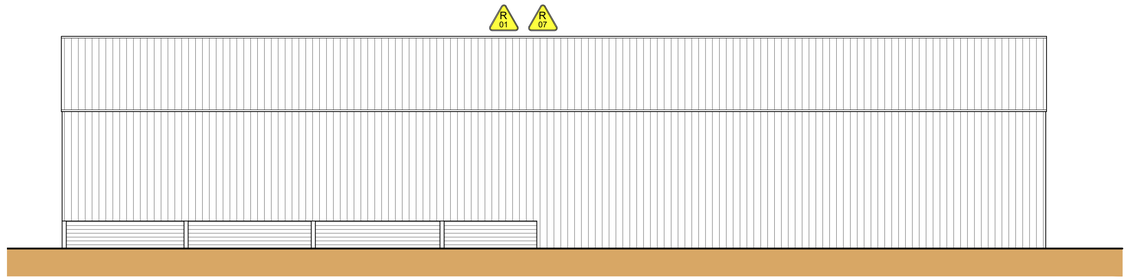


Rear Elevation (W)
Scale: 1:100

0 1 2 3 4
metres

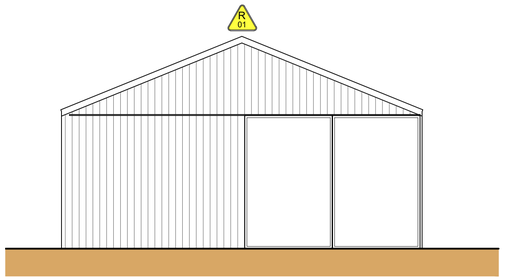


Side Elevation (S)
Scale: 1:100

0 1 2 3 4
metres

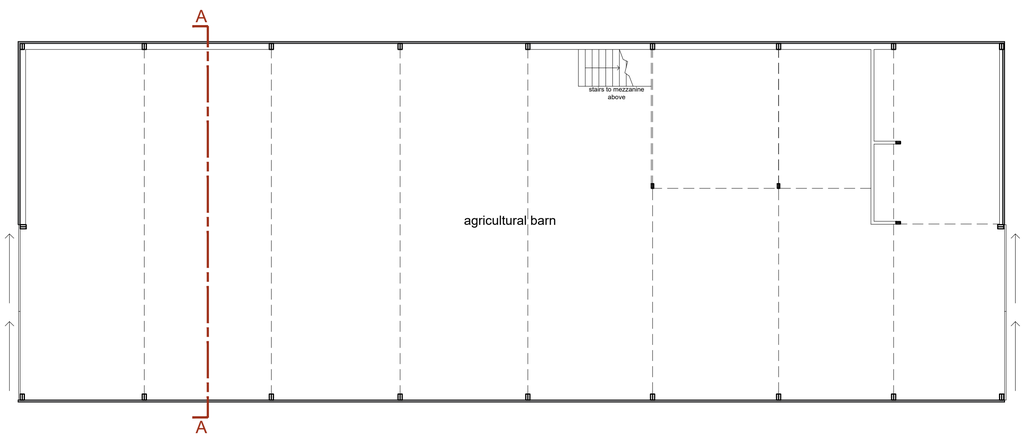

Floor Plan
Scale: 1:100

0 1 2 3 4
metres

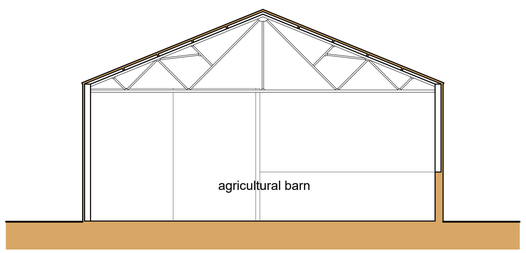


Section A-A
Scale: 1:100

0 1 2 3 4
metres

General Notes

1. All dimensions are shown in 'mm' unless otherwise stated.
2. The contractor, sub-contractors and suppliers must verify all dimensions on site prior to the commencement of any work.
3. This drawing is to be read in conjunction with all relevant engineers and specialist sub-contractors drawings and specifications.
4. Any discrepancies are to be brought to the designers attention.

ELEVATION KEY

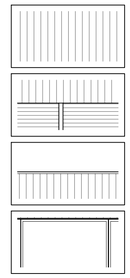

Indicates metal sheet cladding

Indicates exposed blockwork and steel

Indicates metal sheet roof cladding

Indicates joinery

SITE RISK NOTIFICATION KEY

To be used with reference to the accompanying Project Risk Register

R01	Overgrown Vegetation	R07	Potential Asbestos

Status

AS EXISTING

SWANN EDWARDS ARCHITECTURE
PART OF Collective BUILT ENVIRONMENT COLLECTIVE

Swann Edwards Architecture Limited, Black Barn, Fen Road, Guyhirn, Wisbech, Cambs, PE13 4AA
t 01945 450694 e info@swannedwards.co.uk w www.swannedwards.co.uk

Job Title
Proposed Barn Conversion
Sutton Road, Tydd Gote

Date: February 2026
Drawn by: BR
Checked by: SHe

Drawing Title
Survey Drawing
Existing Plans

Job No.: SE-2473
Sheet Size: A1
Dwg No.: 200
Revision:

Swann Edwards Architecture Limited ©