


Site Plan
Scale: 1:500

0 5 10 15 20
metres

SITE PLAN KEY

- Indicates existing site access
- Indicates surveyed barn to be converted
- Indicates buildings taken from OS map
- Indicates unsurveyed trees and hedging
- Indicates unsurveyed trees and hedging to be felled/cleared

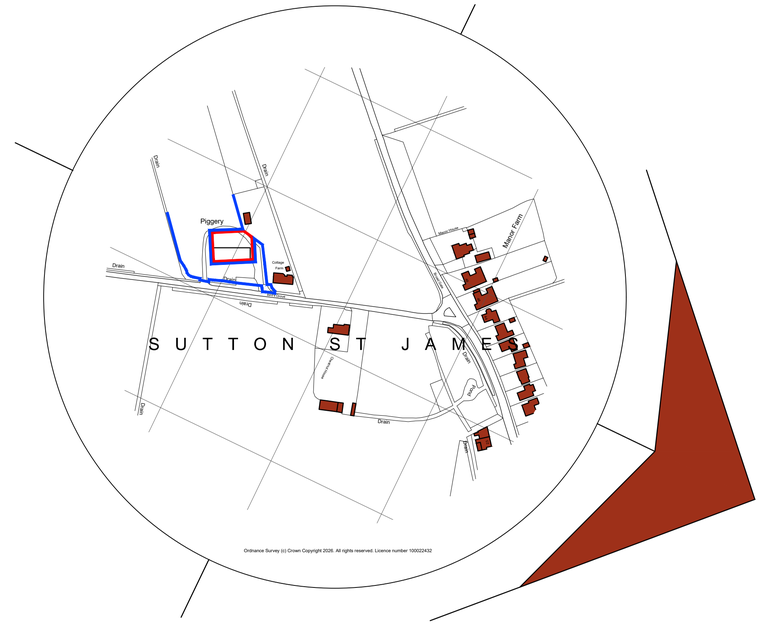

Location Plan
Scale: 1:2500

0 25 50 75 100
metres

General Notes

1. All dimensions are shown in 'mm' unless otherwise stated.
2. The contractor, sub-contractors and suppliers must verify all dimensions on site prior to the commencement of any work.
3. This drawing is to be read in conjunction with all relevant engineers and specialist sub-contractors drawings and specifications.
4. Any discrepancies are to be brought to the designers attention.

Status

FOR PLANNING

SWANN EDWARDS
ARCHITECTURE
PART OF Collective BUILT ENVIRONMENT COLLECTIVE

Swann Edwards Architecture Limited, Black Barn, Fen Road, Guyhirn, Wisbech, Cambs, PE13 4AA
t 01945 450694 e info@swannedwards.co.uk w www.swannedwards.co.uk

Job Title
Proposed Barn Conversion at Bird's Drove, Sutton St James, Spalding, PE12 0JY

Date	Drawn by
March 2026	GT
	Checked by: GL

Drawing Title
Planning Drawing Proposed Site Plan & Location Plan

Job No.	Sheet Size
SE-2475	A1
Dwg No. PP1000	Revision

Swann Edwards Architecture Limited ©