



Front Elevation (E)
Scale: 1:100

0 1 2 3 4
metres

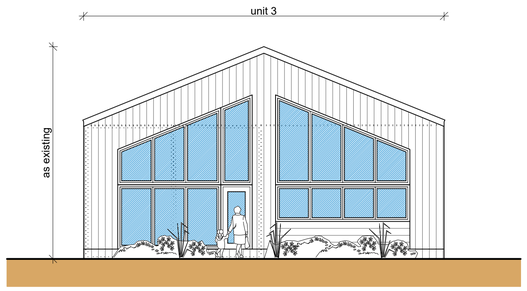


Side Elevation (N)
Scale: 1:100

0 1 2 3 4
metres

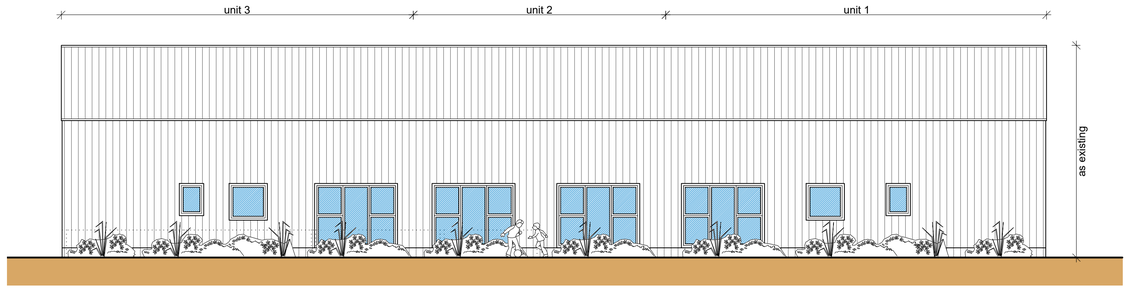


Rear Elevation (W)
Scale: 1:100

0 1 2 3 4
metres

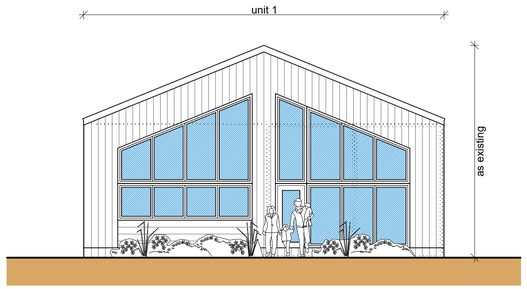


Side Elevation (S)
Scale: 1:100

0 1 2 3 4
metres

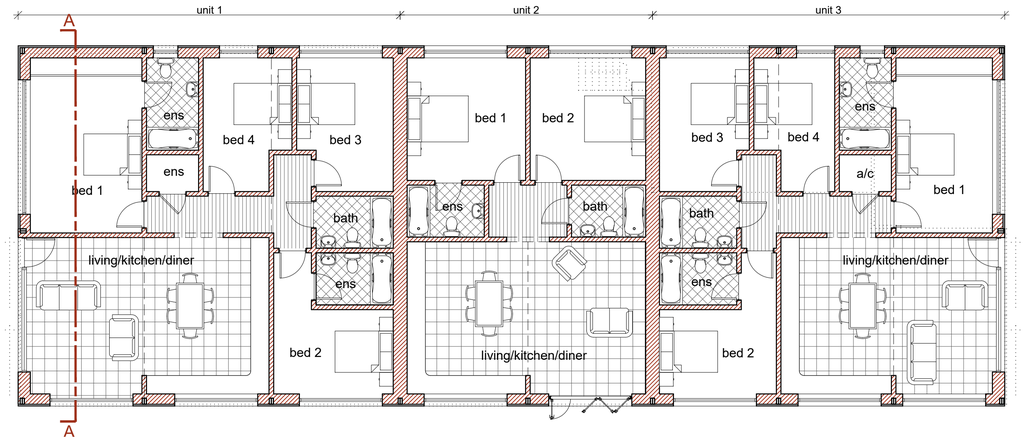

Floor Plan
Scale: 1:100

0 1 2 3 4
metres

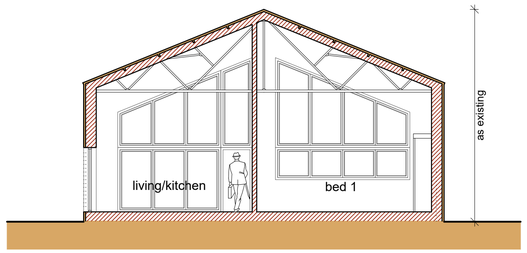


Section A-A
Scale: 1:100

0 1 2 3 4
metres

General Notes

1. All dimensions are shown in 'mm' unless otherwise stated.
2. The contractor, sub-contractors and suppliers must verify all dimensions on site prior to the commencement of any work.
3. This drawing is to be read in conjunction with all relevant engineers and specialist sub-contractors drawings and specifications.
4. Any discrepancies are to be brought to the designers attention.

ELEVATION KEY

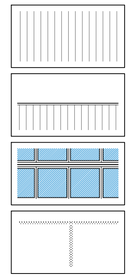


Indicates metal sheet cladding

Indicates metal sheet roof cladding

Indicates proposed joinery

Indicates features to be demolished

WALL KEY

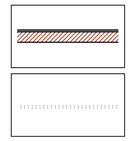

Indicates existing walls to be thermally upgraded internally

Indicates existing walls to be demolished

Status

FOR PLANNING

SWANN EDWARDS ARCHITECTURE

PART OF Collective BUILT ENVIRONMENT COLLECTIVE

Swann Edwards Architecture Limited, Black Barn, Fen Road, Guyhirn, Wisbech, Cambs, PE13 4AA
t 01945 450694 e info@swannedwards.co.uk w www.swannedwards.co.uk

Job Title
Proposed Barn Conversion at Bird's Drove, Sutton St James, Spalding, PE12 0JY

Drawing Title
Planning Drawing
Proposed Plans

Date	Drawn by
March 2026	GT
	Checked by GL

Job No.	Sheet Size
SE-2475	A1
Dwg No. PP1100	Revision

Swann Edwards Architecture Limited ©