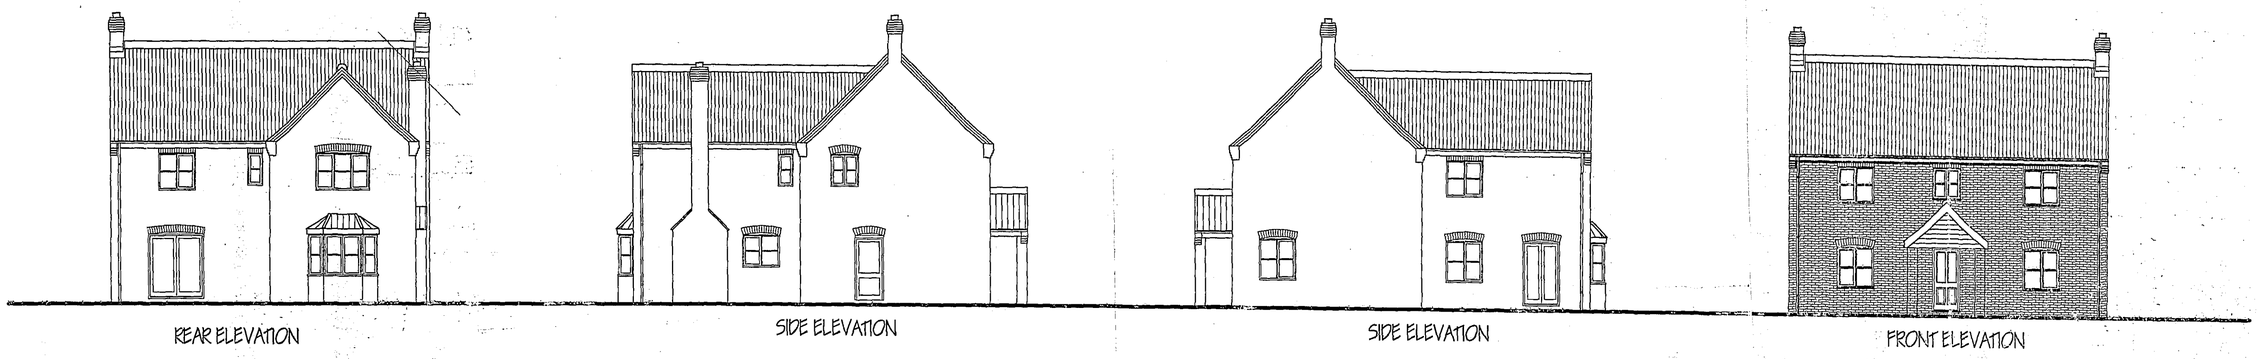

REAR ELEVATION

SIDE ELEVATION

SIDE ELEVATION

FRONT ELEVATION

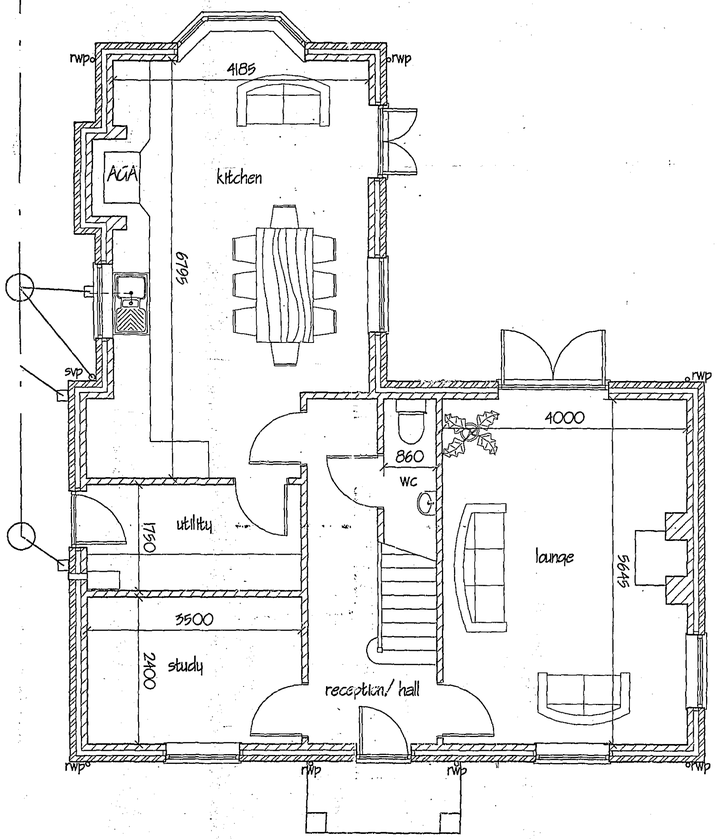

GROUND FLOOR LAYOUT PLAN

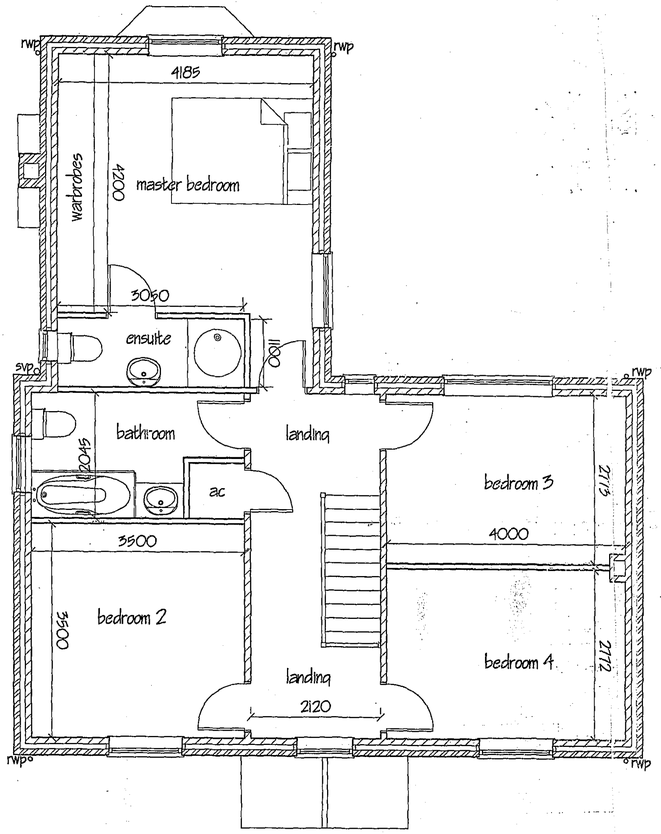

FIRST FLOOR LAYOUT PLAN

10.4 x 6.2 = 64.48

4.7 x 5.5 = 25.85

90.33 x 2

= 180.66

ref.	revision	date

G. R. MERCHANT LTD.

I.ENG AMICE FIWO

ARCHITECTURAL, STRUCTURAL AND LAND DRAINAGE CONSULTANTS

4 Wrights Mews
12A Park Road, Holbeach,
Spalding, Lincs. PE12 7EE
Tel: 01406 490300
Fax: 01406 425744
E-Mail: gr.merchant@btconnect.com

Project

REPLACEMENT DWELLING,
'HOLLY COTTAGE',
OLD FENDIKE,
SUTTON ST JAMES, PE12 0HE.

Client

HELEN HOLLERN.

Drawing

FLOOR PLANS & ELEVATIONS.

Job Ref.	Drawing No.
1494-06.	04.
Date	**Drawn**
APRIL '07.	GRM.

Scales

1/50. 1/100.

DO NOT SCALE FROM THIS DRAWING

This drawing is copyright and may not be altered, traced, photographed or used for any other purpose other than that for which it is issued. The General Contractor is to check all dimensions on site and report any discrepancies to the Architect. All details shown on this drawing including boundaries are based upon typical site conditions related to the area. No responsibility can be accepted for abnormal conditions which may be discovered during construction unless reported to the Architect so that design amendments may be investigated. The Architect reserves the right to modify this drawing in the event of information contained and does not purport to contain a full specification of the works. It is issued for the purpose of obtaining Planning / Building Regulation approval. This drawing must not be used as a contract document alone. The works will not be supervised or inspected on site by G.R. Merchant or any representative thereof. It is the client or their appointed agents responsibility to control workmanship, substitution of materials, adherence to specification, variations to contract and all materials to be new unless otherwise stated and all components and materials etc. to be used fixed and installed etc. in strict accordance with manufacturers instruction and relevant code of practice. Materials shall conform to appropriate British standard specification or BBA certificate or European code equivalent. The Employer / Client shall ensure that the selected contractor is competent with and adopts all measures necessary to achieve compliance with Health and Safety at Work etc. Act in Building sites and Work places. The Employer / Client is responsible and it is the contractor to comply with the Construction (Design and Management) Regulations an Independent Planning Supervisor will be required to co-ordinate all matters of all that is shown on the drawing and details. Work to existing is inevitably to be shown but may be reasonably inferred as necessary to carry out the works and is deemed to be included. It is the said Land owners responsibility to be aware of the Party Wall etc. Act 1996 when building in close proximity to adjoining neighbors boundaries.