
RIVERSIDE - JARVIS GATE - SUTTON ST. JAMES - SPALDING - LINCS - PE12 0EP

WELLAND TIMBER PRODUCTS LTD

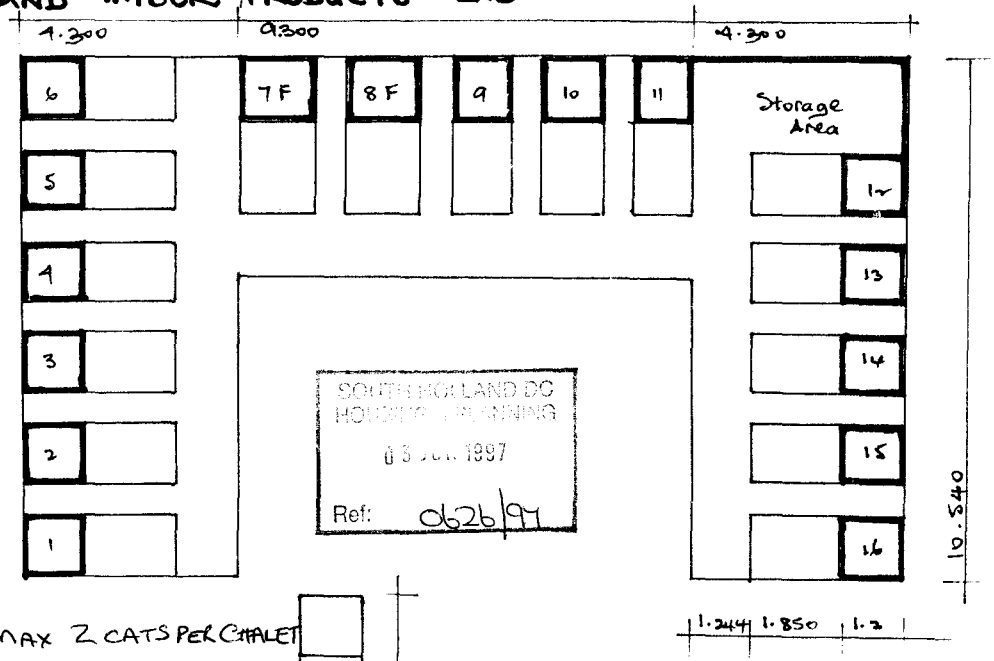


1-6 MAX 2 CATS PER CHALET
9-16 MAX 2 CATS "
7-8 MAX 4 CATS "
IU MAX 1 CAT "


MAXIMUM OF 37 CATS
FULL CAPACITY

Proposed layout for Boarding Cattery AT :-
SUTTON ST. JAMES


Date :- 6/5/97
Ref KB
No. WT 7654(JB)

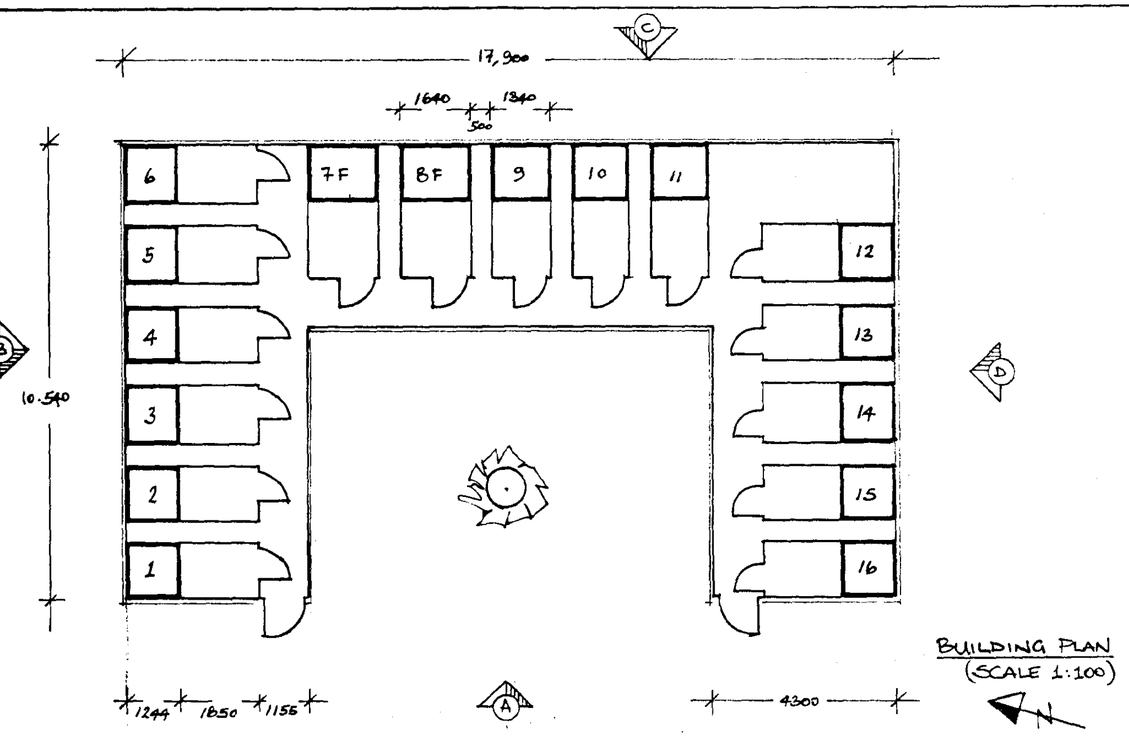

BUILDING PLAN
(SCALE 1:100)

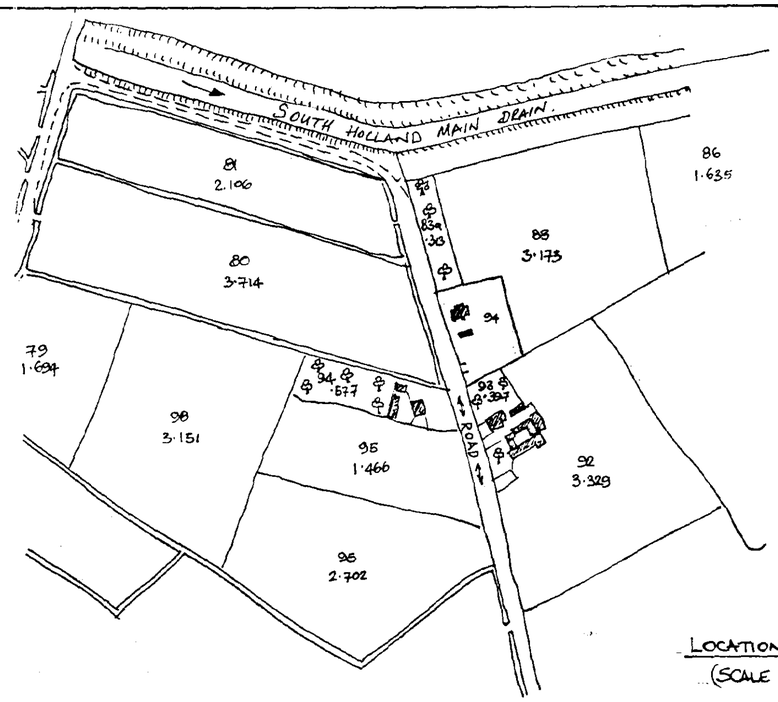


LOCATION PLAN
(SCALE 1: 2500)

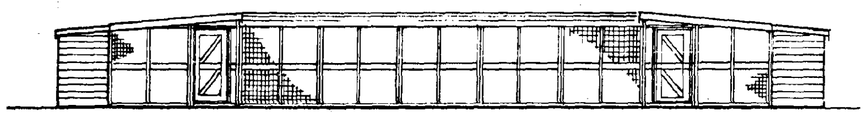


ELEVATION A. (1:100)


MAX HEIGHT.
APPROX.
2.300 M.

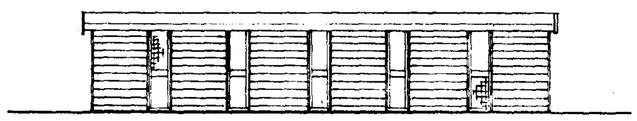


ELEVATION B.

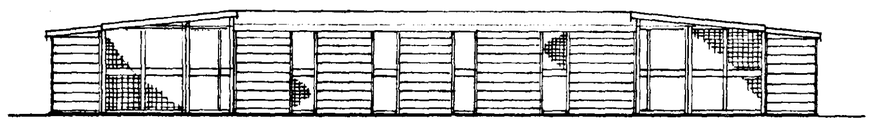

ELEVATION C.

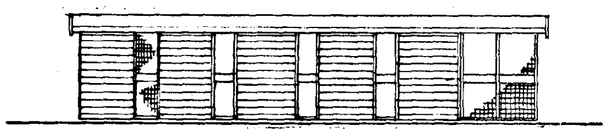

ELEVATION D.

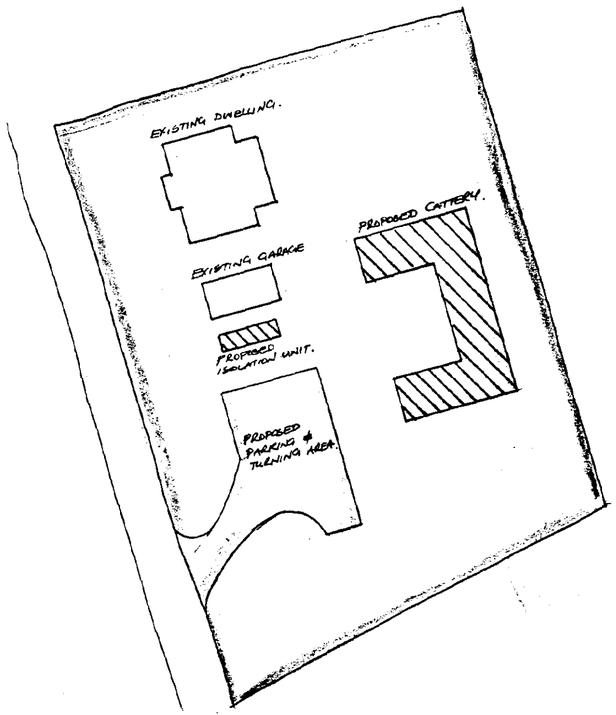

SITE PLAN.
(SCALE 1:400)

NOTES:-

All drawings to be read in conjunction with Welland Timber | Feline Advisory Bureau, Standard Details for Boarding Catteries.

Gates to Runs 6 & 12 - 16 shown opposite handed in error. (29-05-97) JB.

Rec'd 3/6/97

CLIENT:-
MR. CLEGHORN | MISS CAWSEY.

PROJECT:-
Proposed Cattery at:-
"Riverside"
Jarvis Gate,
Sutton St. James,
Spalding, LINCS,
PE12 0EP

SCALE:- SEE DRAWINGS

DRAWING TITLE:-
PROJECT PLANS & ELEVATIONS

NUMBER:- WT. 7660 (JB.)

DATE:- MAY 1997.

WELLAND TIMBER
Geddington Road
CORBY
Northamptonshire
NN18 8ET
Phone 01536 201992
Fax 01536 401178