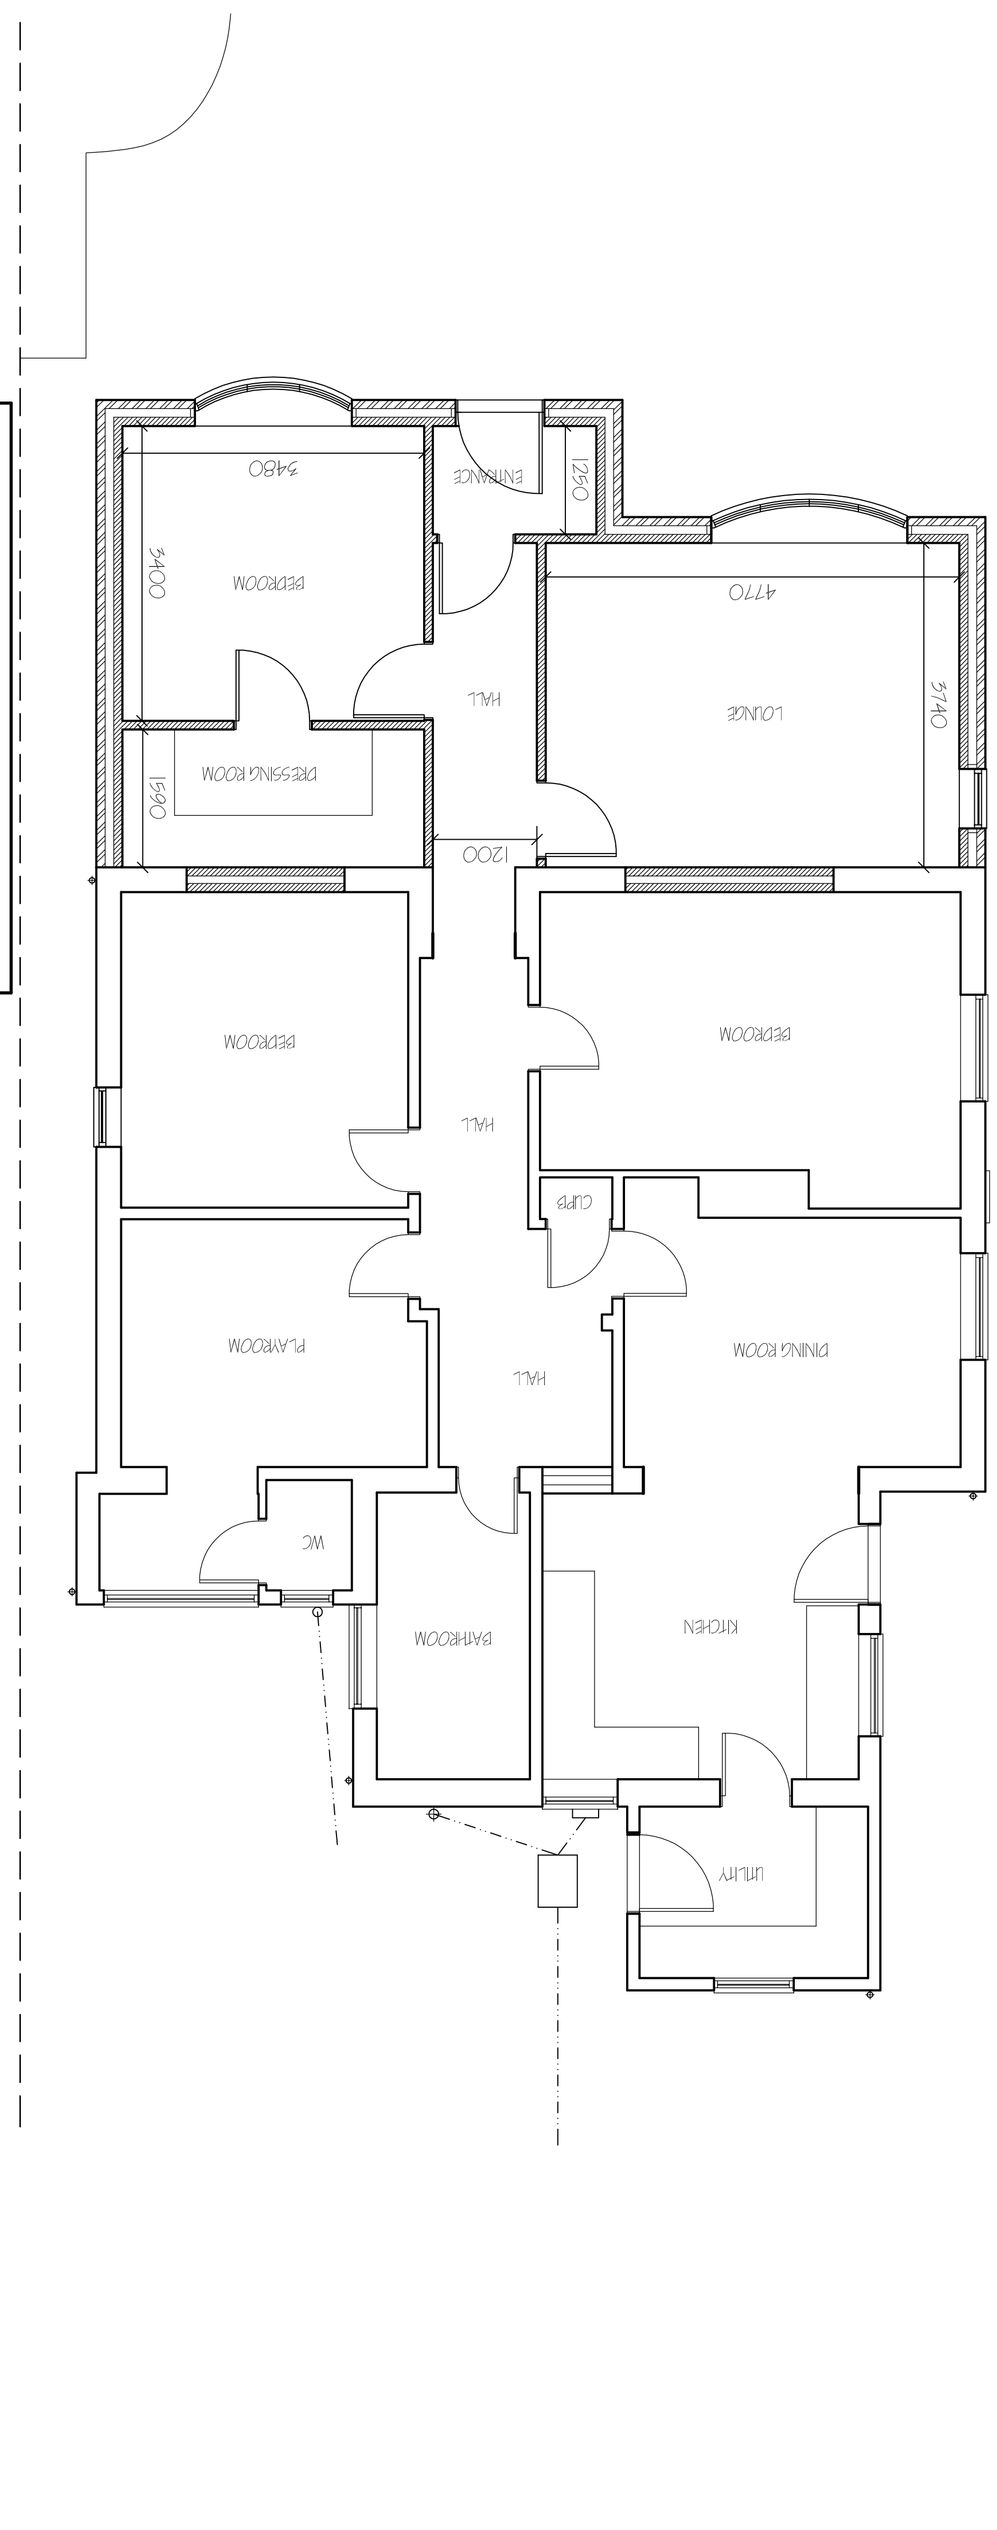

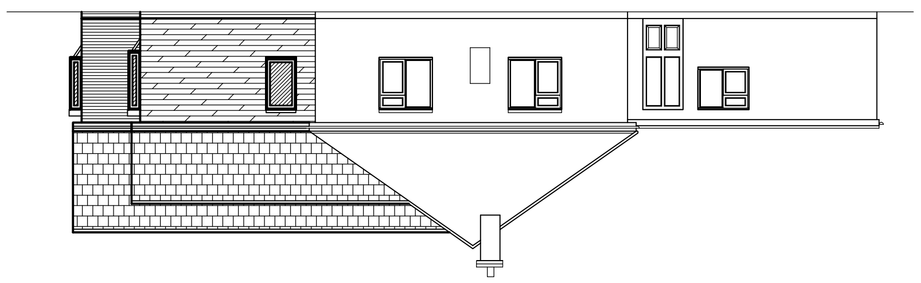

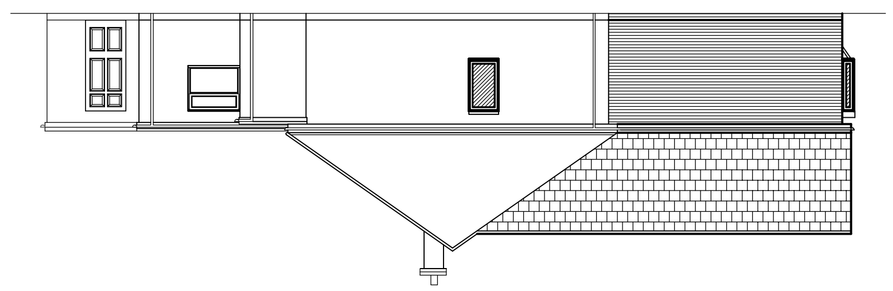

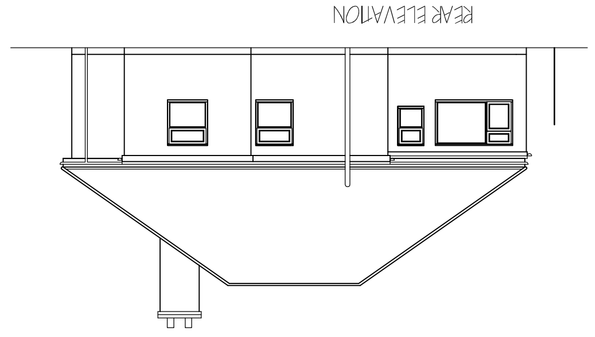

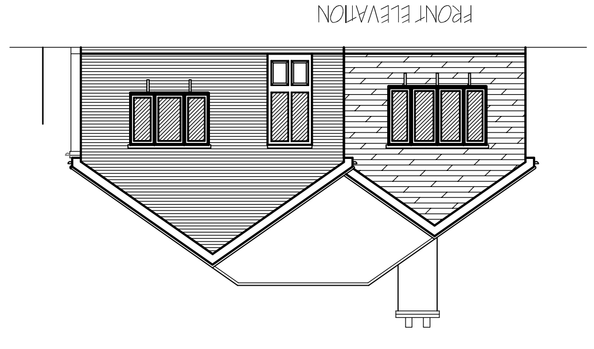

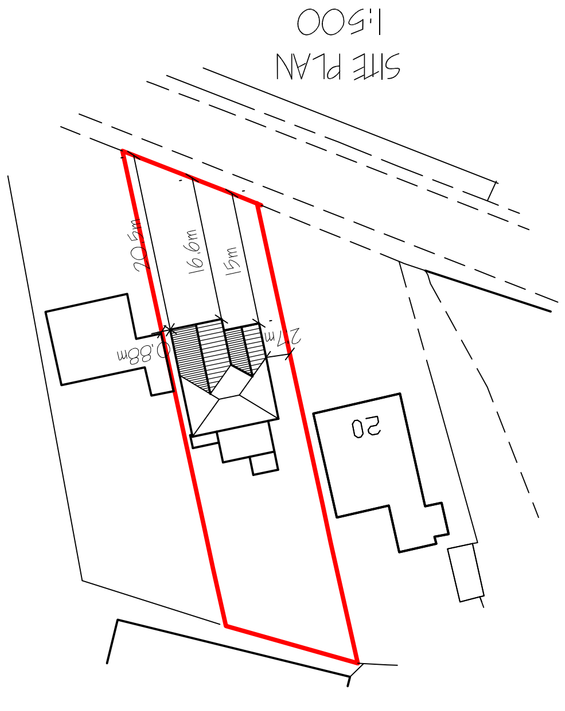

ref.	revision	date
A	DEMIS AMENDED N.E. ROOF.	JULY 2020.

G. R. MERCHANT LTD.
I.ENG AMICE FIWO

ARCHITECTURAL, STRUCTURAL AND LAND DRAINAGE CONSULTANTS

4 Wrights Mews
12A Park Road, Holbeach, Spalding, Lincs. PE12 7EE
Tel: 01406 490800
Fax: 01406 425744
E-Mail: gr.merchant@btconnect.com

Project
EXTENSION & ALTERATIONS.
16 FISHERGATE
SUTTON ST JAMES
SPALDING. LINC'S. PE12 6HA.

Client
MR & MRS G. MERCHANT.

Drawing
FLOOR PLANS & FOUNDATIONS - PROPOSED.
SITE PLAN.

Job Ref.	Drawing No.
9677-20.	02A.
Date	**Drawn**
JULY 2020.	S.D.

Scales
1/ 50\1/100 (Unless otherwise stated)

DO NOT SCALE FROM THIS DRAWING
This drawing is copyright and may not be used, photographed or used for any other purpose other than for which it is issued. The General Contractor is to check all dimensions on site and report discrepancies to the Architect. All details shown on this drawing including foundations are based upon typical site conditions assumed at the time, No responsibility can be accepted for abnormal conditions which may be encountered during construction unless reported to the Architect prior to the design amendments may be considered. Site soil survey are recommended in respect of Foundations to establish specific site conditions before foundation work is undertaken. This drawing is limited in its use as a contract document once issued. The works will not be supervised or inspected on site by G.R. Merchant or any representative thereof, it is the client or their appointed agents responsibility to ensure workmanship, subsidiary of materials, dimensions to specification, variations to contract etc. materials to be new unless otherwise stated and all components and materials are to be used fitted and installed etc. in strict accordance with manufacturers instruction and relevant code of practice. Materials, components and workmanship are to comply with the requirements of Building Regulations or Equivalent and to the satisfaction of the Local Authority Building Control Officer. The Contractor is to provide all temporary propping and bracing as necessary to ensure stability of the structure during construction. Existing drains and services are to be located, exposed and protected before any excavation work is commenced. The Contractor is to verify all dimensions on site before any work is put in hand or any materials or components are ordered. Any discrepancies are to be notified to the Architect