

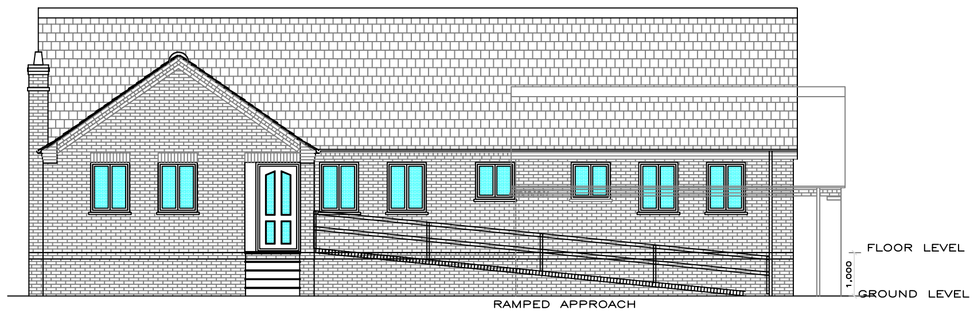


Front Elevation "South"


FACING BRICKS HOSKINS FLEMMISH ANTIQUE
ROOF TILES MARLEY MODERN GREY CONCRETE INTERLOCKING
CREAM UPVC WINDOWS

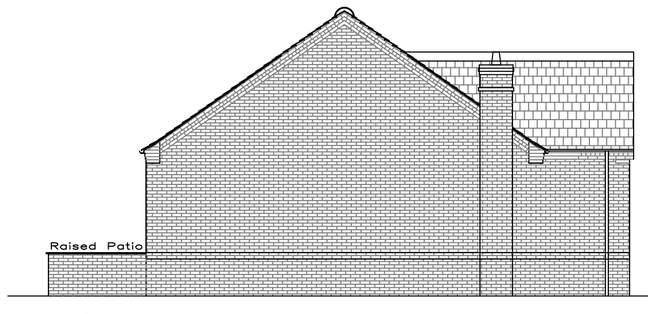


Side Elevation "West"

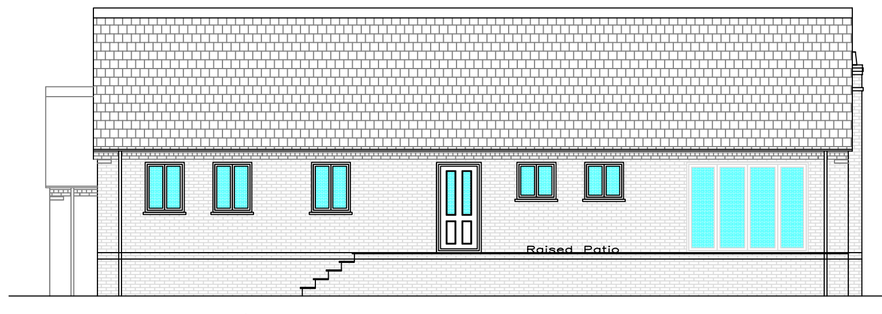


Rear Elevation "North"

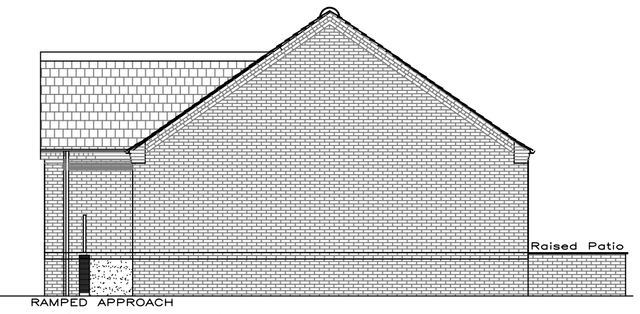


Side Elevation "East"

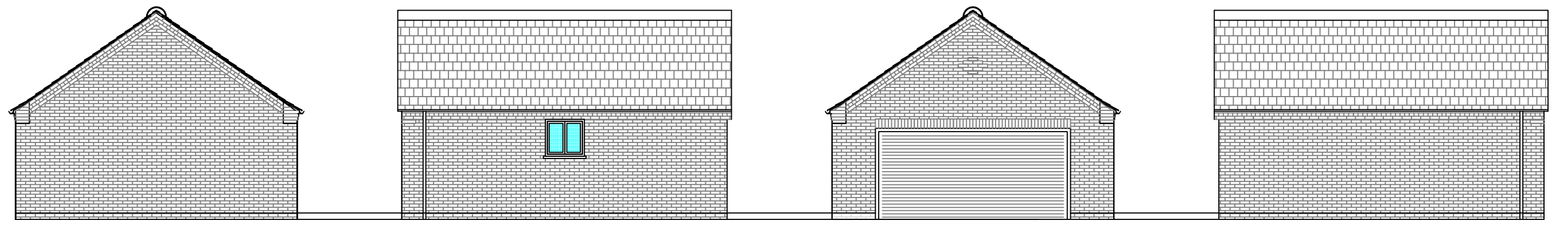


Garage Side "West" Front "South" Side "East" Rear "North

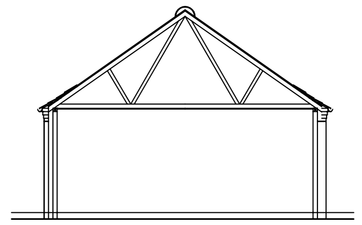

Garage Section

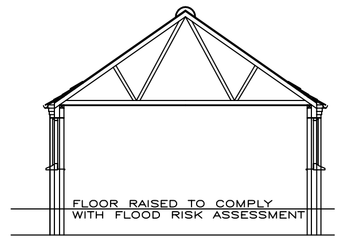


Front prejection Section

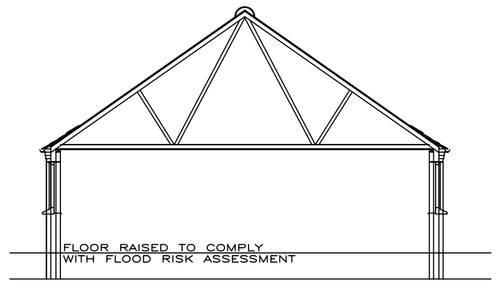


Bungalow Main Section

FLOOR PLAN
BUNGALOW PLOT 3

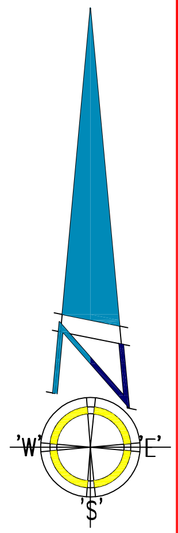

PLOT 3

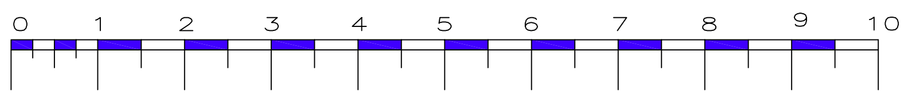

Block Plan 1:200

Borough Council of Kings Lynn & West Norfolk The Mayors Award for Design in the Environment 2011

Highly Commended
Residential New Build

LABC
Peterborough City Council

Winner, New Small Scale housing development 2011
Highly commended Commercial catagory building 2011
Design and Construction award 2010

Building Design Awards

Winner, Herritage award for Conversion or Renovation 2010
Highly commended for Conversion or Renovation 2010
Highly commended Heritage award New Build 2009

Building Excellence in Penland

Rev	Purpose	By	Date
-	-	-	-

DBDS

Web site www.davidbrokerdesignservices.co.uk

DAVID BROKER DESIGN SERVICES
ta
CONCEPT 2000
DESIGN AND DEVELOPMENT
LTD
ESTABLISHED 1975

ARCHITECTURAL TECHNICIANS
OLDEN LODGE STATION ROAD
WISBECH ST MARY
WISBECH CAMBS PE13 4RY
Telephone 01945 410421
E-mail- david.broker@btinternet.com

Issue:	
Client:	J M GONZALEZ
Drawing No:	2068-P3 GA PLANS AND ELEVATIONS PLOT 3
Project:	PROPOSED BUNGALOW WITH DET GARAGES
Site:	LAND OFF DRAW DYKE SUTTON ST JAMES SPALDING LINCS

Postcode: PE12 0HR	Drawn: DB	Checked: -
Print Scale: 1:100	Date: 30-01-19	Revision No: -

DO NOT SCALE FROM THIS DRAWING - All dimensions to be verified on site - This drawing and design remains the copyright of David Broker and may not be reproduced without permission. David Broker or Concept 2000 will not be held responsible for any construction works undertaken prior to approval or before approved plans are issued - Any alterations to details or specifications may invalidate the approval and incurr significant additional costs.