

SHDC
Planning & Develo...
28 MAY 2003
Ref C6721/03

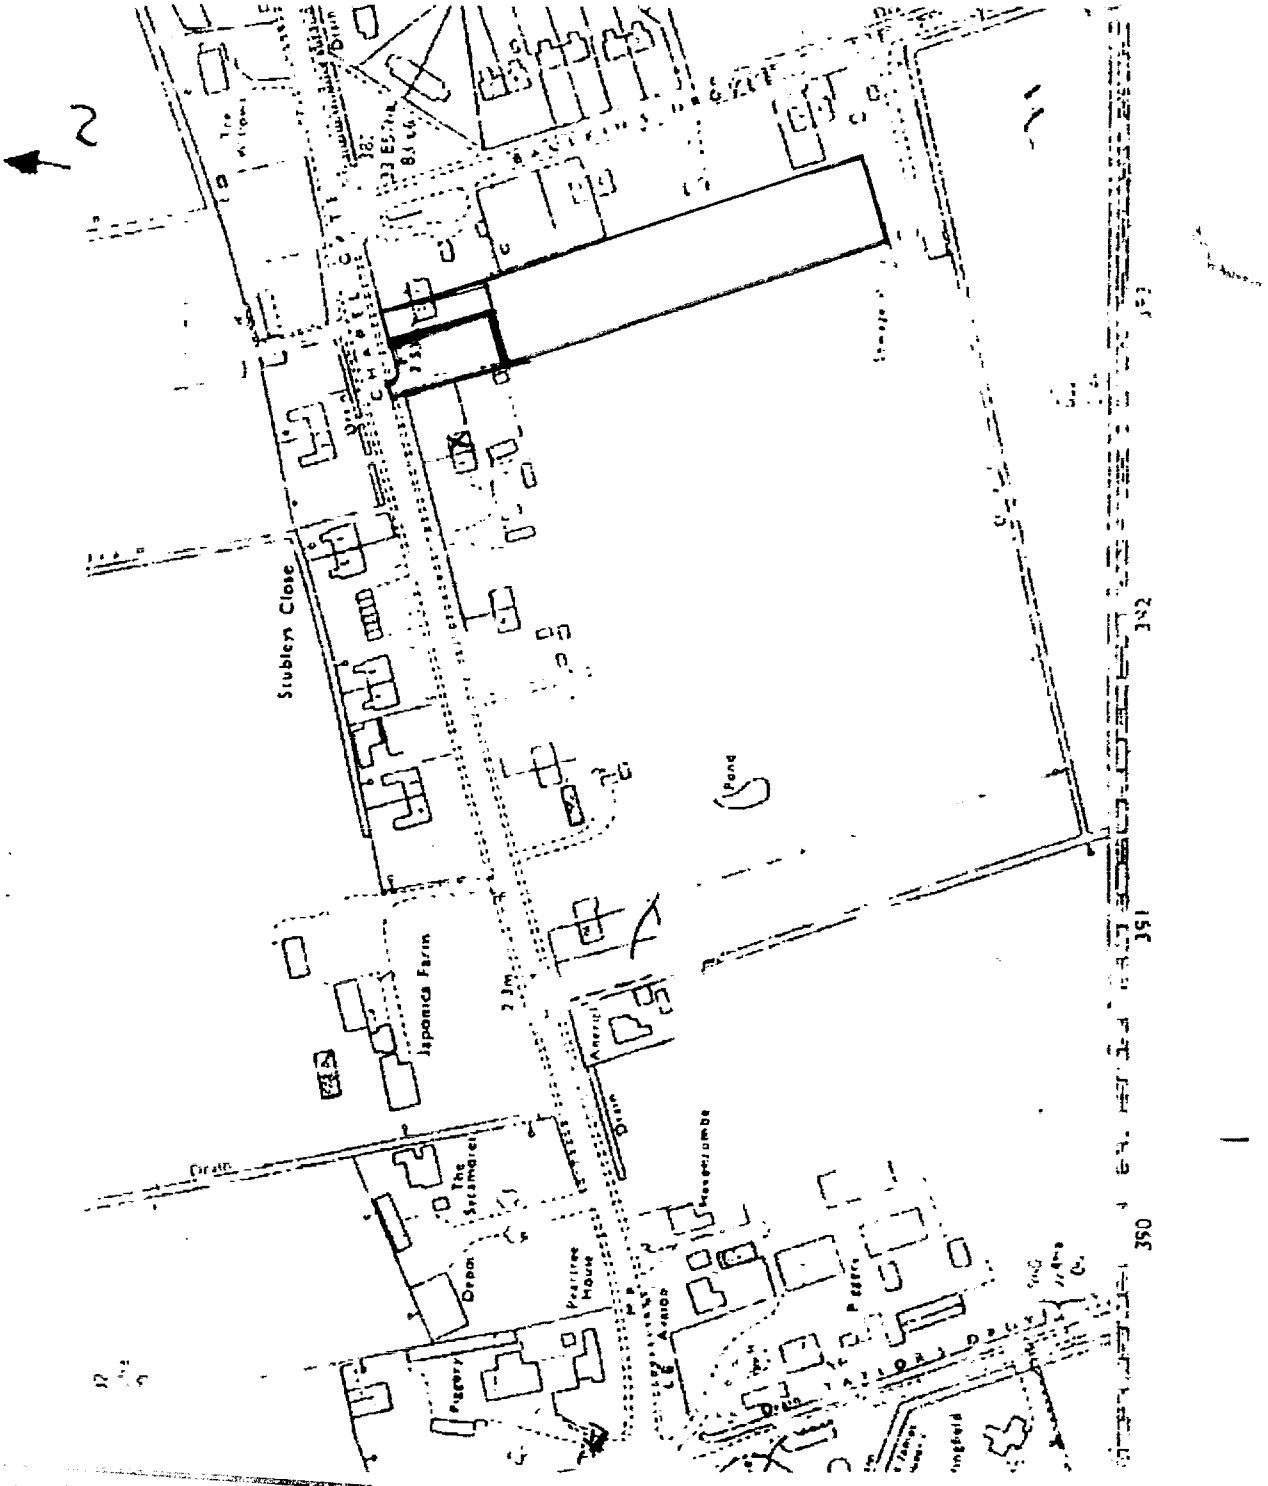

...RMINED
...LAN

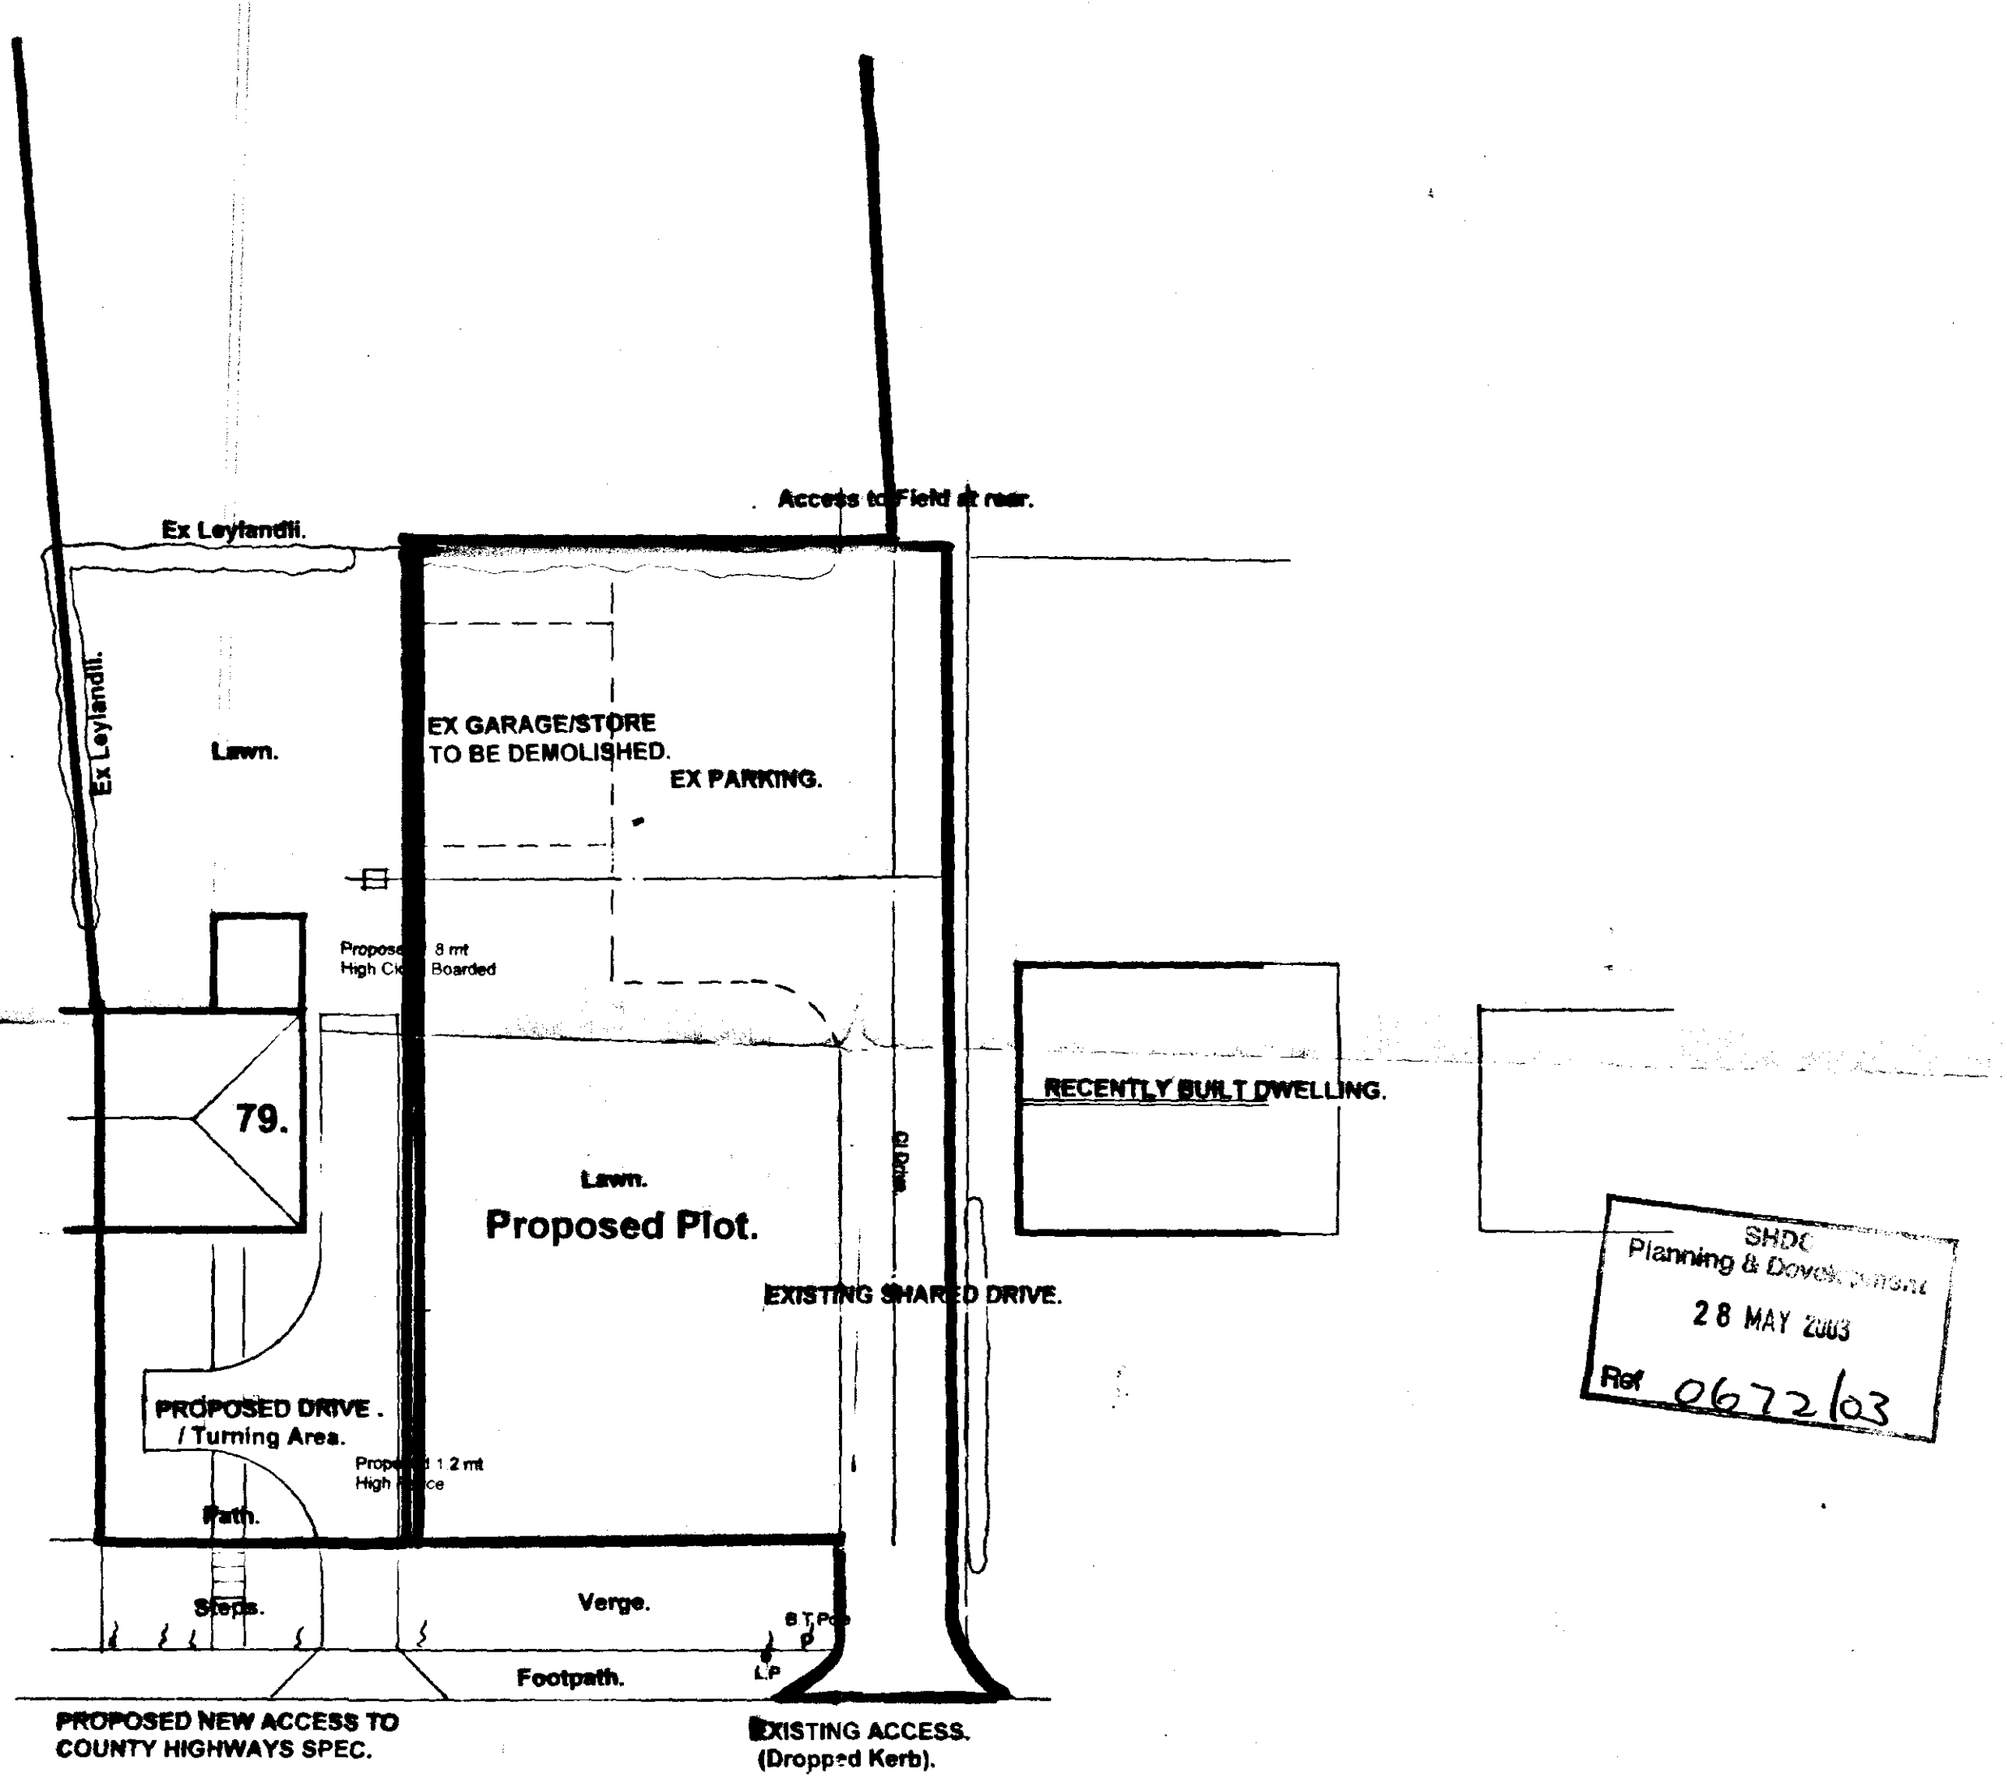

SHDC
Planning & Development
28 MAY 2003
Ref 0672/03

Chapel Gate.

SITE PLAN.

DETERMINED
PLAN

PLANNING GUIDANCE ONLY.

Architectural
Design Services.

S.J.Thrower.

3 Newgate Road, Tydd St.Giles, Wisbech, Cambridgeshire.
Tel. 01945 870022.

Proposed Building Plot for Dwelling and Garage adj To No.79 Chapel Gate, Sutton St James, Spalding. For. S.Sutton.

SITE PLAN.

Scale 1: 200	Date. Apr 03.	Drwn.	Chkd.

Drwg no. FD/91903.