


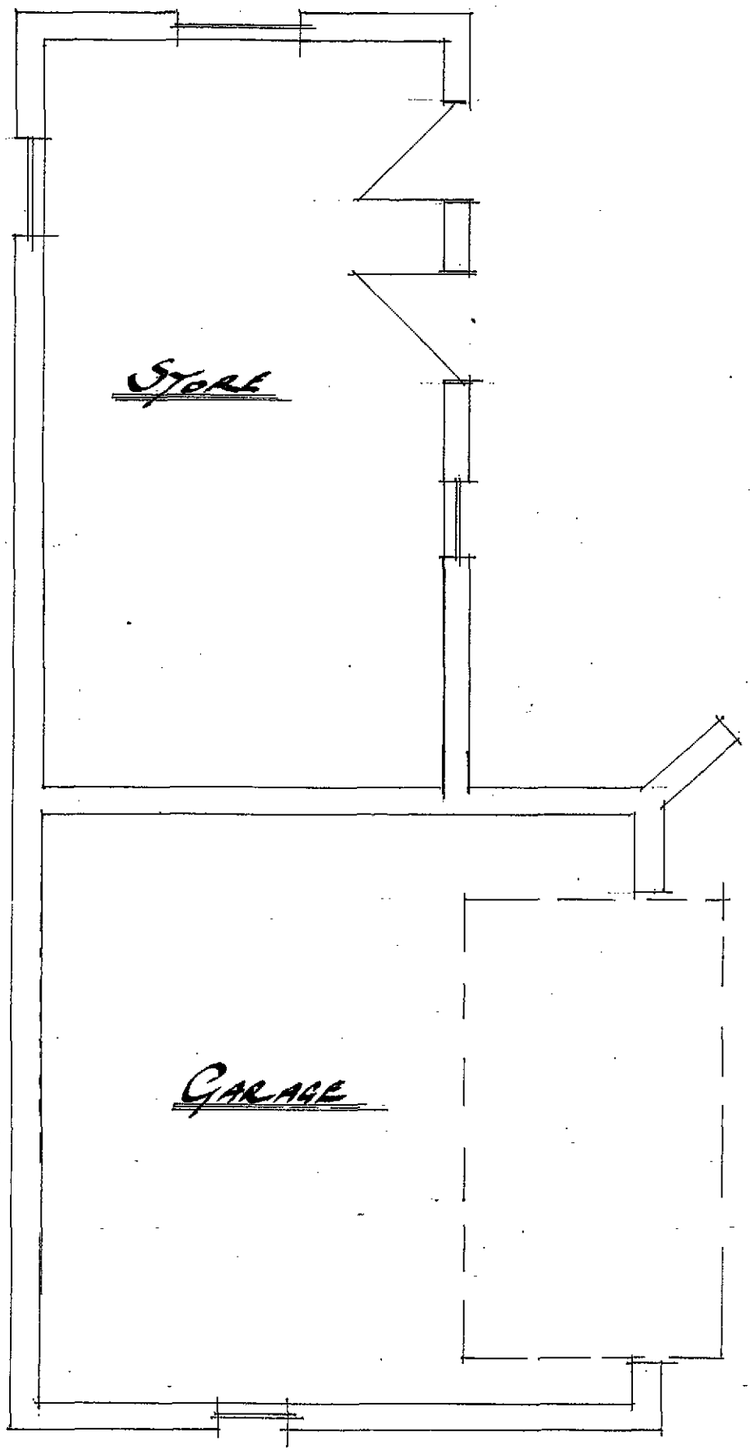


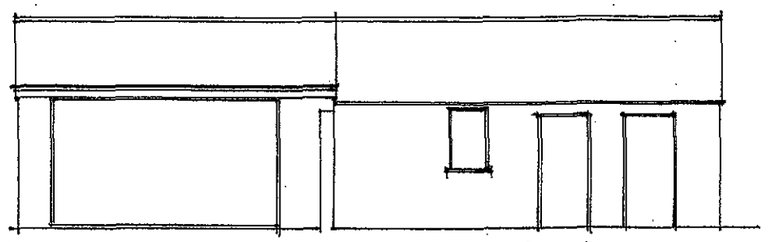


FRONT ELEVATION 1:100

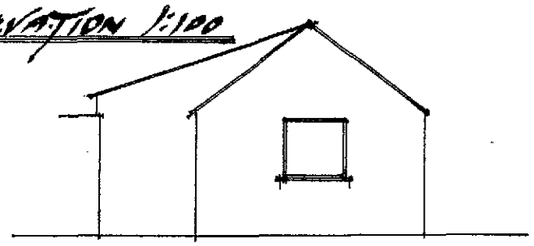

END ELEVATION 1:100

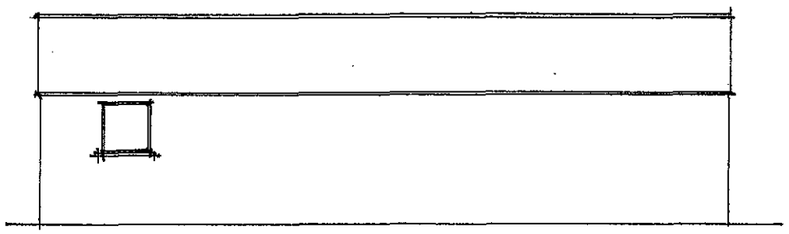

REAR ELEVATION 1:100

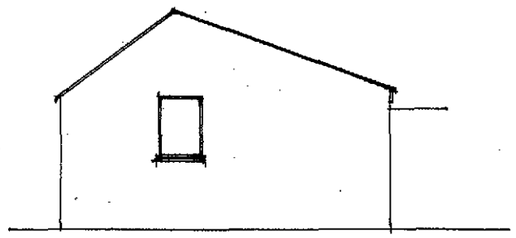

END ELEVATION 1:100

GROUND FLOOR PLAN EXISTING

Scale 1:50

MC 101
SHT 6 of 6