

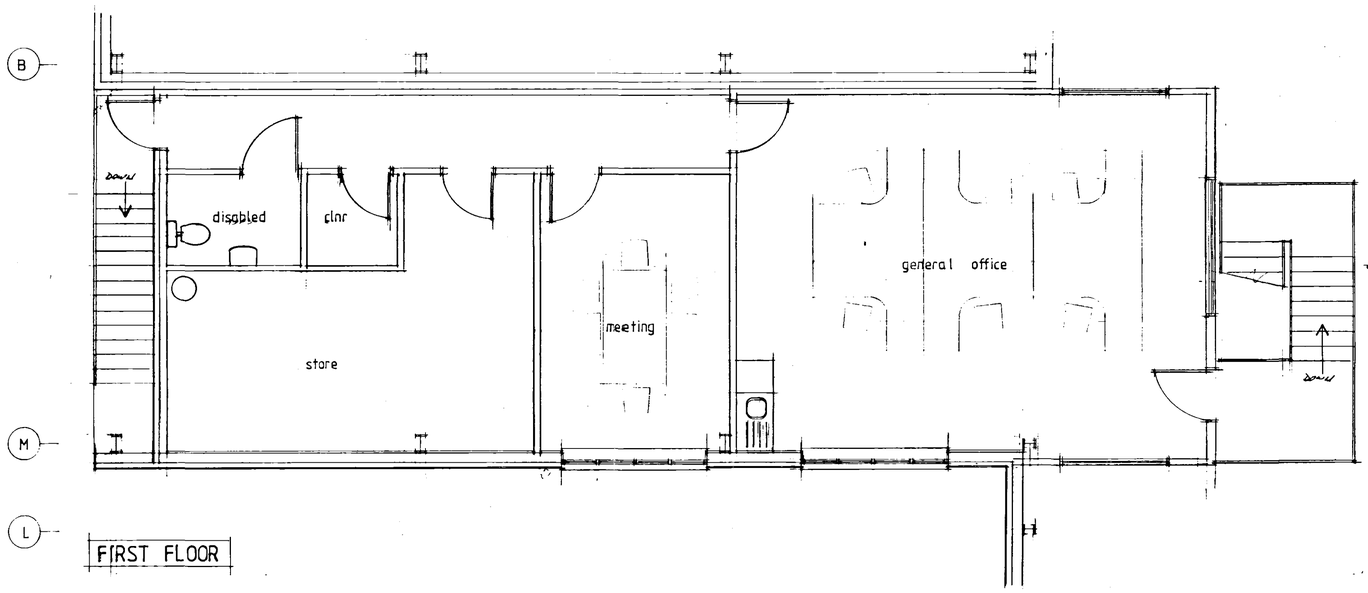



FIRST FLOOR

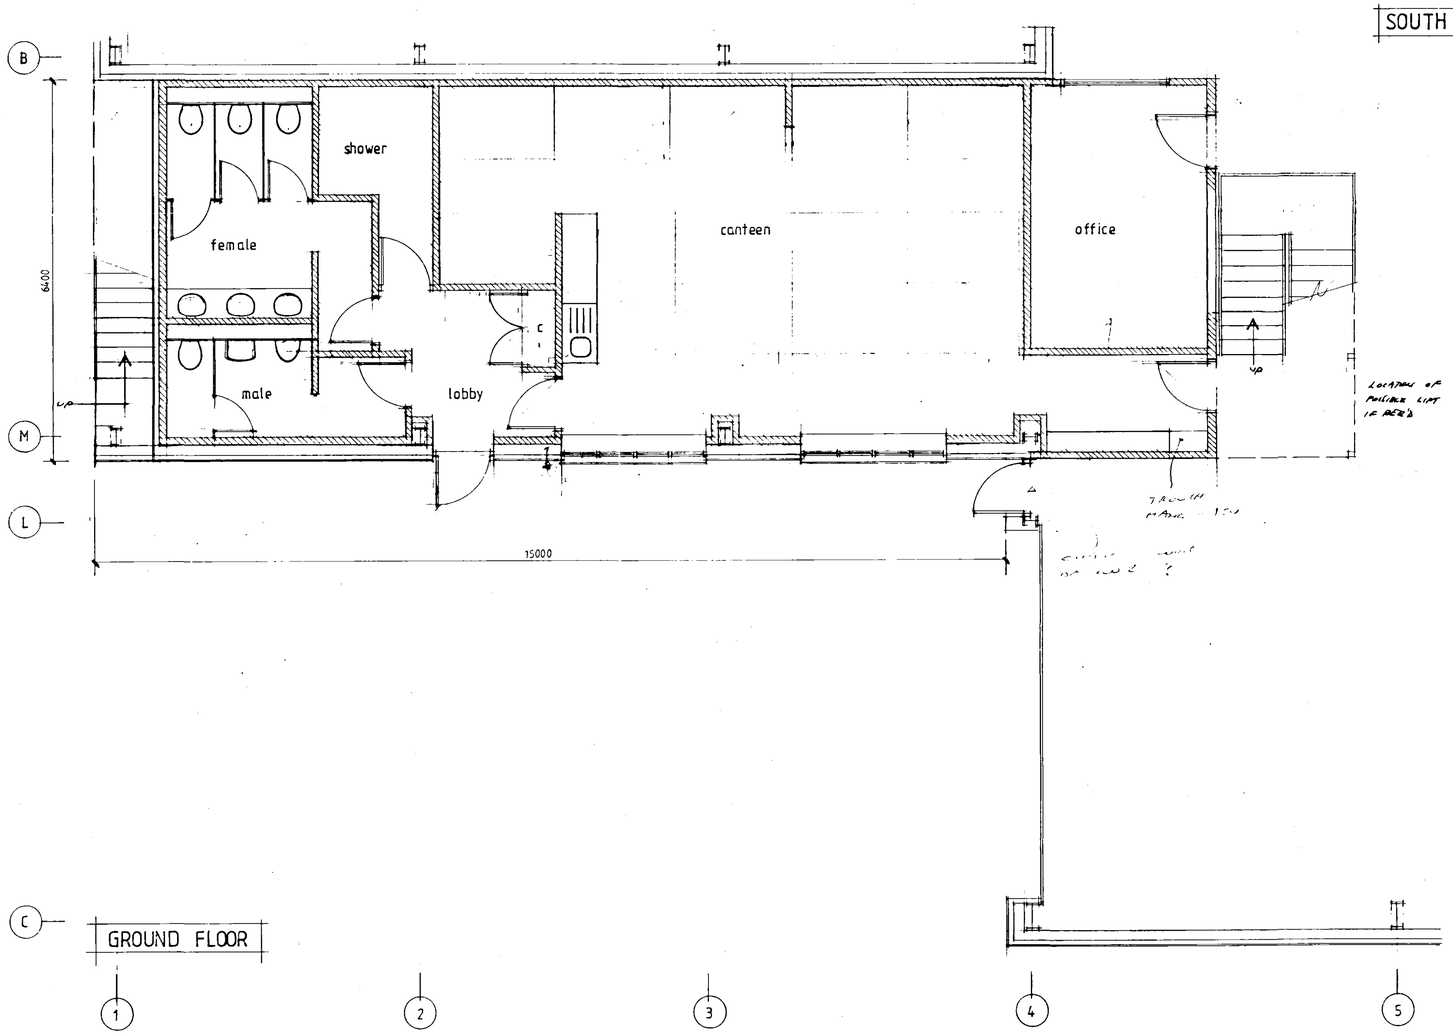

GROUND FLOOR

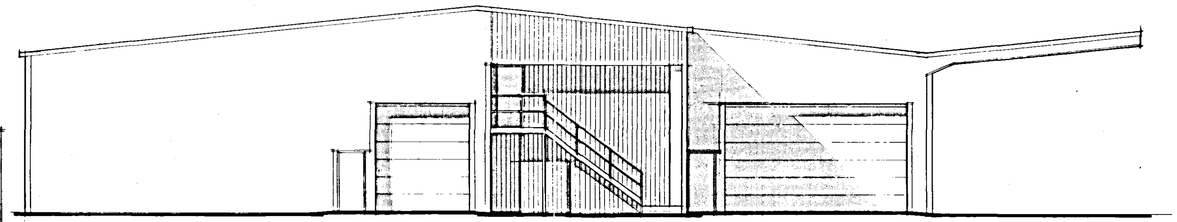

NORTH WEST ELEVATION

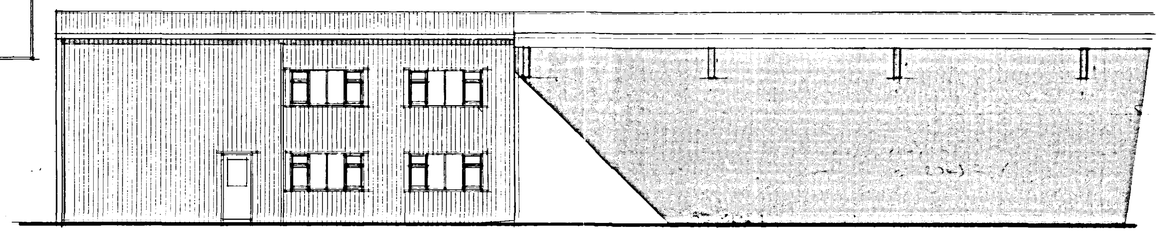

SOUTH WEST ELEVATION

DETERMINED PLAN

Contractor To Check All Dimensions On Site Before Work Commences.

Rev.	Date.	Init.	Revision Details.
			SHDC Planning & Development 28 MAY 2004 Ref: 0716/04

PODDINGTONS
Architectural Design Consultants
Unit 7, The Flaxmill, Flaxmill Lane, Pinchbeck, Spalding, Lincs. PE11 3XQ.
Tel: 01775 720866 Fax: 01775 720877

Project.
F.C.& M ELLIS.
POPLAR FARM, OLD FEN DIKE ROAD
SUTTON ST JAMES.
PROPOSED OFFICE & AMENITY BLOCK.

Drawing.

Scale.	Drawing. No.
1-50	3172 - 1
Drawn.	
Date. MAY 2004	Rev.