
STUDIO 11 ARCHITECTURE

All discrepancies are to be brought to the attention of the below office.

The copyright to this drawing is owned by studio 11 architecture.

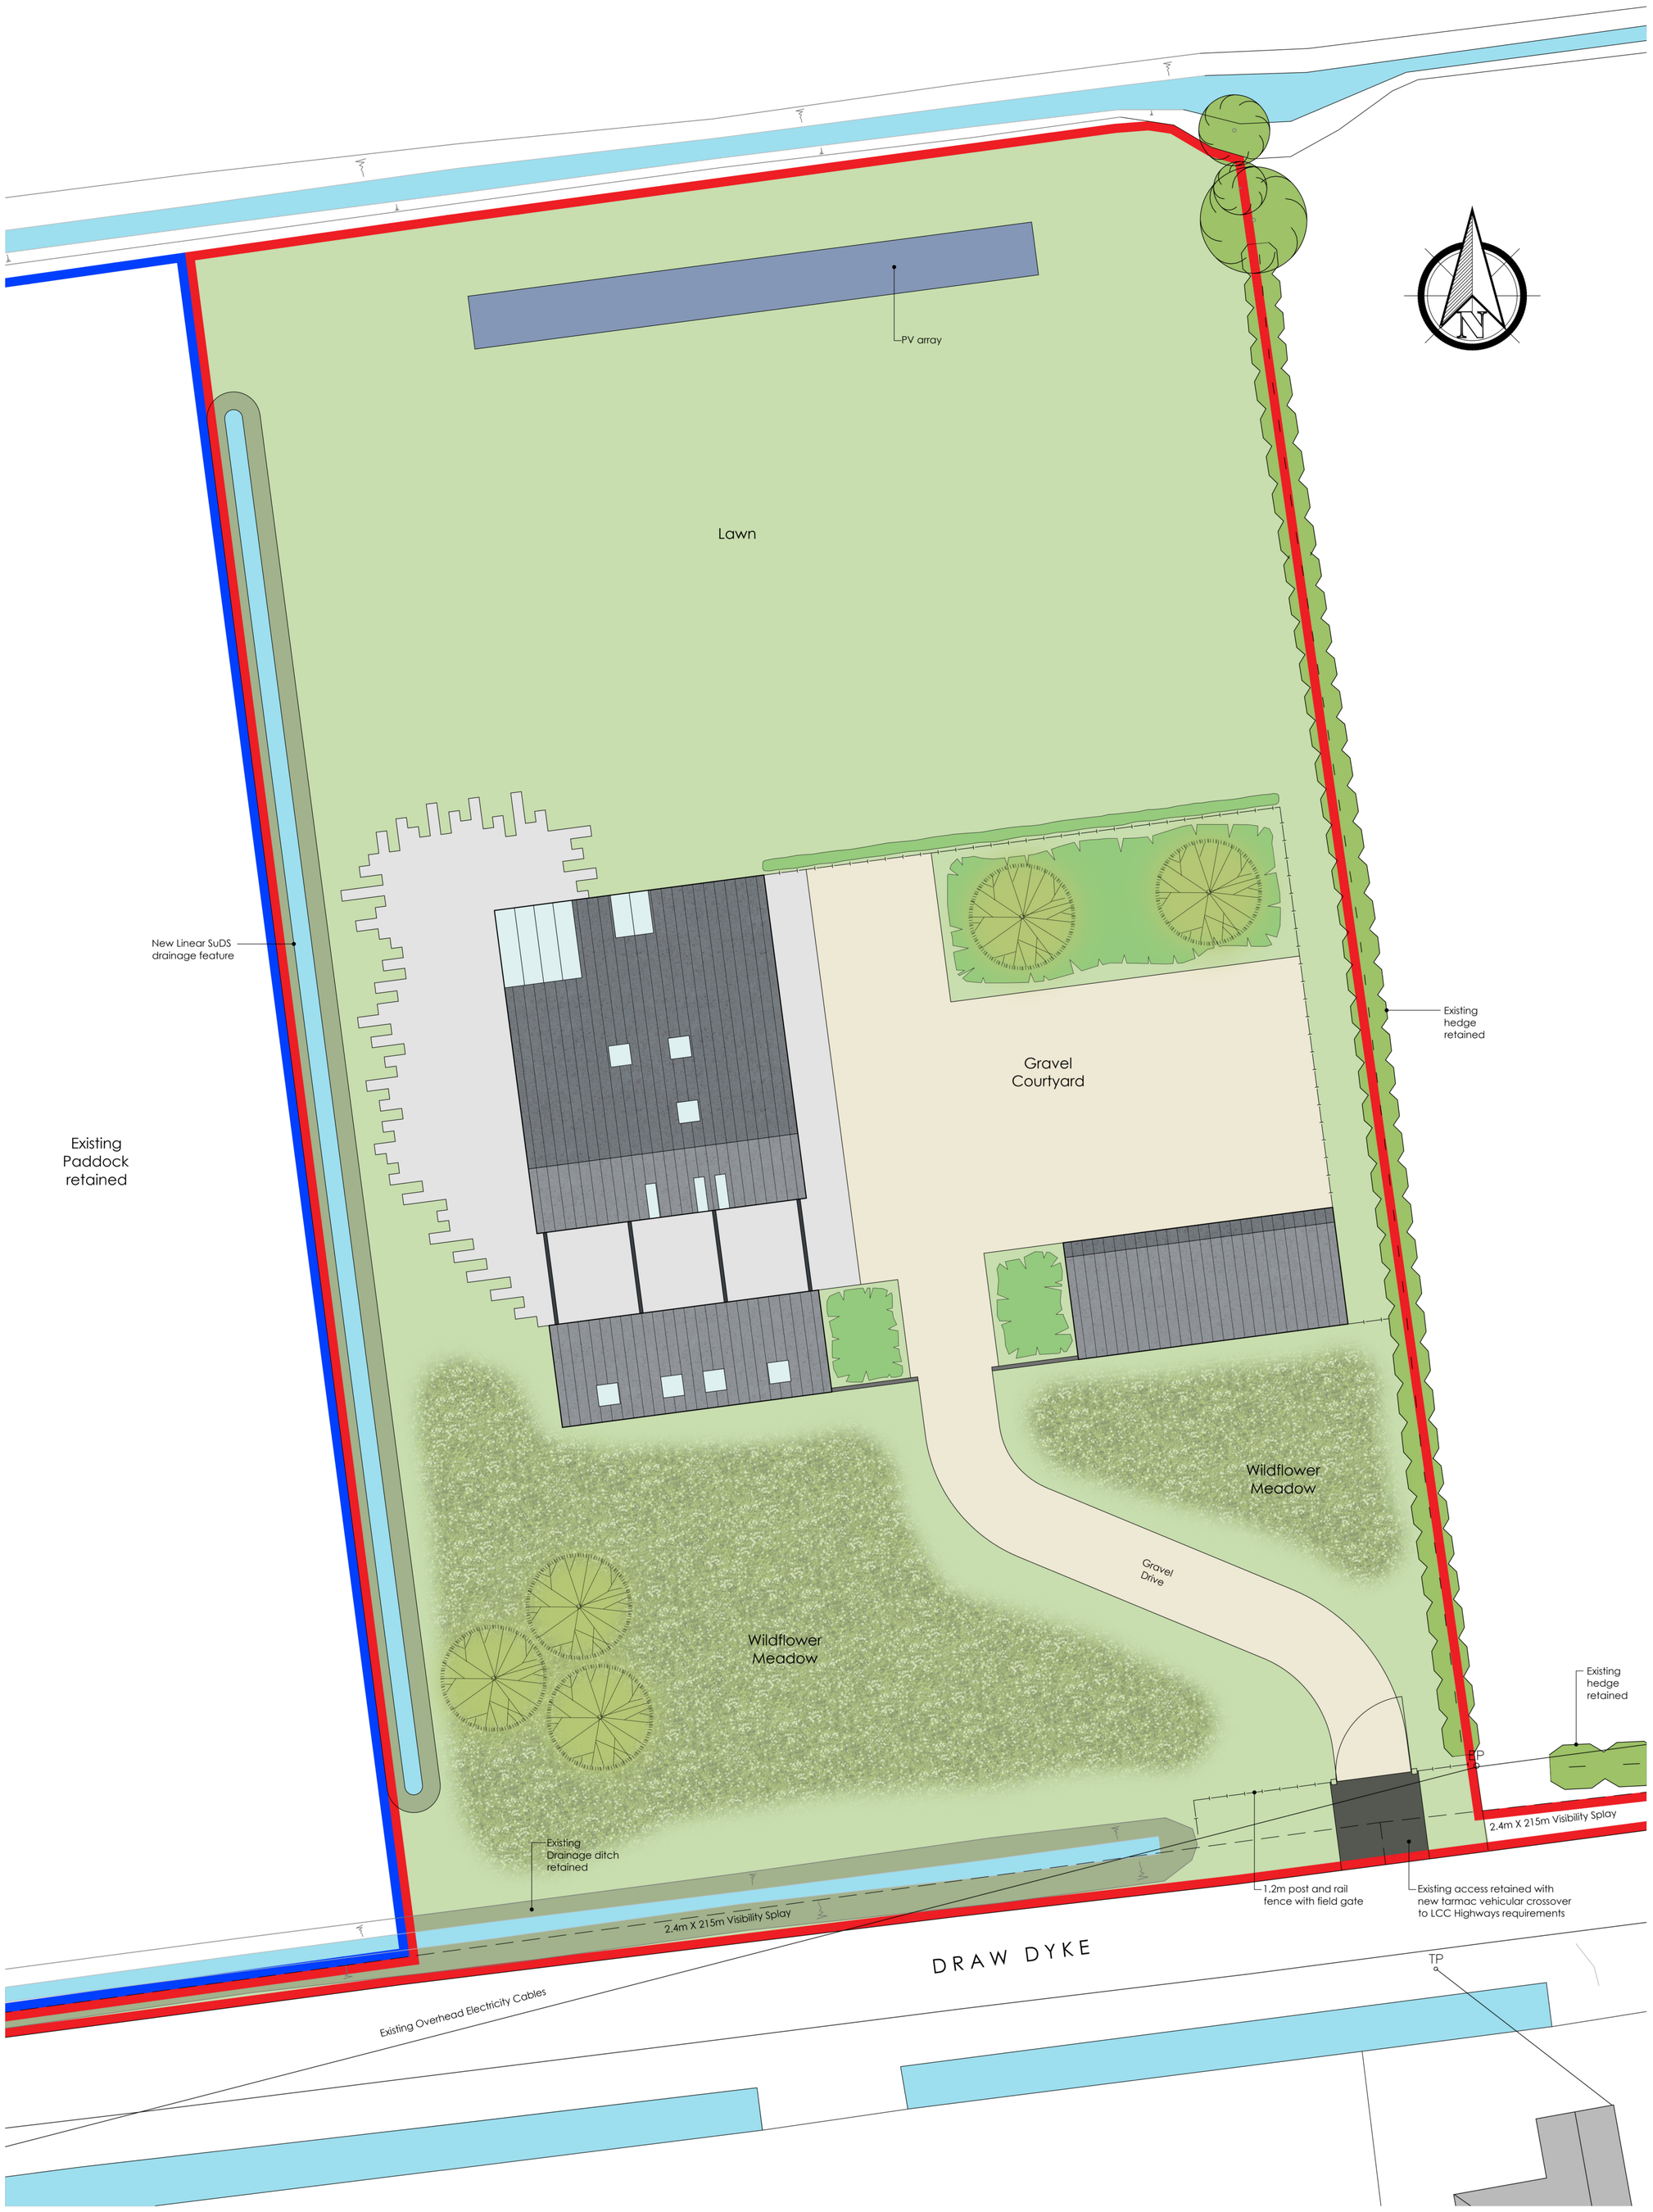

4m 0 4 8 12
1:200

REVISION DATE DRAWN DESCRIPTION

STUDIO11 architecture

KINGS LYNN INNOVATION CENTRE
INNOVATION DRIVE, KINGS LYNN,
NORFOLK. PE30 5BY

T: 01553 970033
E: design@studio11architecture.co.uk
W: www.studio11architecture.co.uk

CLIENT Mr & Mrs Peace

PROJECT Proposed Self-Build Zero Carbon Family Home at Draw Dyke, Sutton St James

DRAWING Site Plan

DRAWN	PROJECT DESIGNER	PROJECT DIRECTOR
JMG	JMG	KB

DATE	SCALE	PAPER SIZE
24.06.2021	1:200	A1

DRAWING NUMBER 519.PL.01

Working in partnership with **Ralph Charman Associates** & **Eleven Consultants**

ARCHITECTURE