

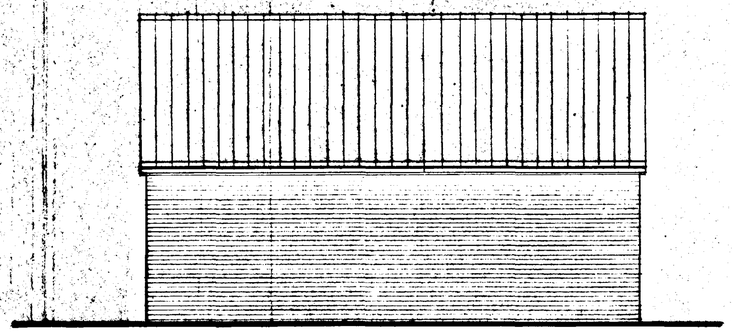



REAR ELEVATION

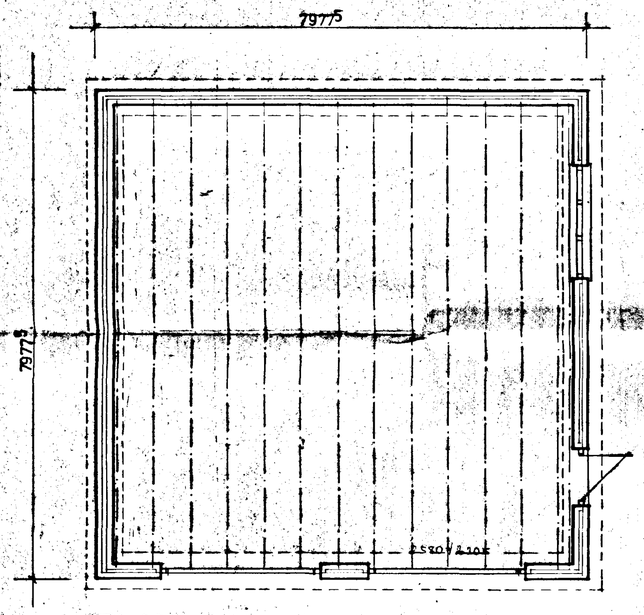


PLAN

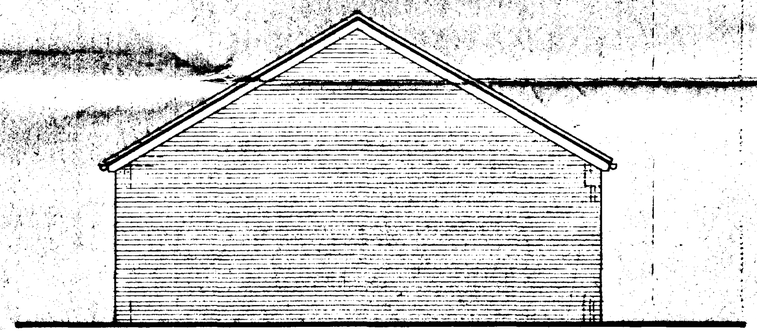


SIDE ELEVATION ROAD SIDE

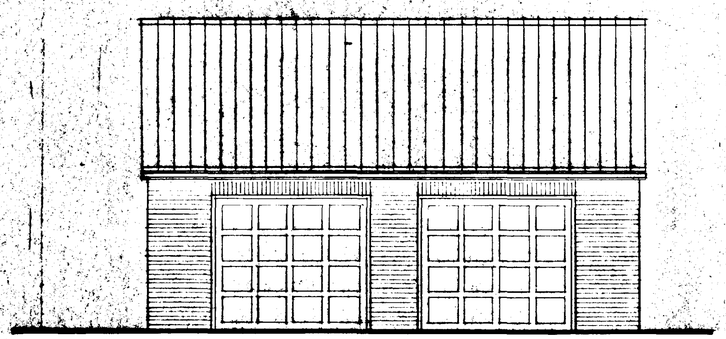


FRONT ELEVATION FACES HOUSE

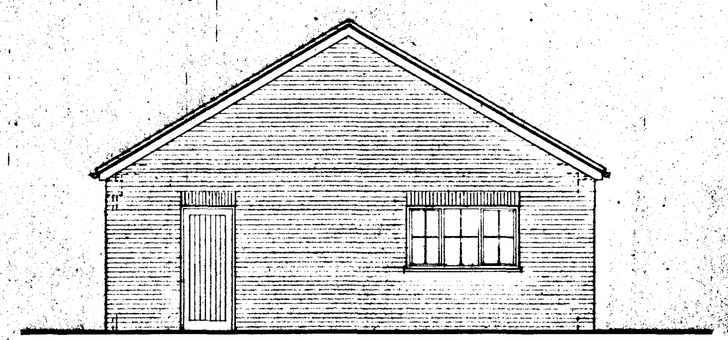

SIDE ELEVATION

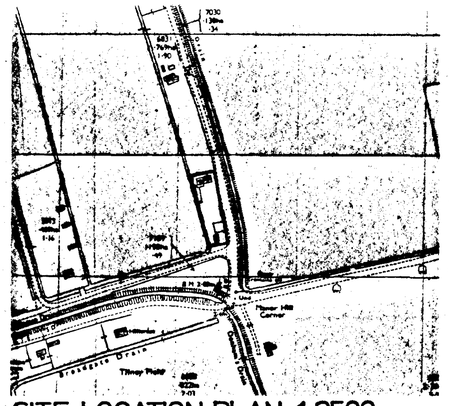

SITE LOCATION PLAN 1:2500

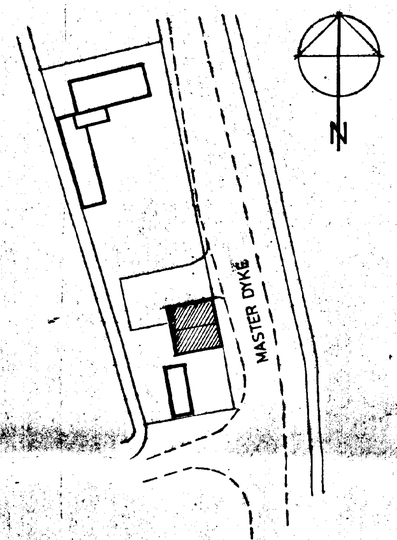

BLOCK PLAN 1:500

SOUTH HOLLAND DC
HOUSING & PLANNING
02 JUL 1997
Ref: 0738/97

DETERMINED PLAN

Project Details
Proposed Double garage, Master Dyke, Sutton-St-James

Date June 1997 Drawn UG

Drawing Proposed General Arrangement

Client Mr. & Mrs. Ryder Scale 1:50

Drawing Number 97317/A1/01

STEVEN DUNN
CHARTERED ARCHITECTS

27 West End
Walcott
Lincoln
LN4 3ST

Tel. 01526 860 757
Fax. 01526 861 575

THIS DRAWING IS COPYRIGHT AND NO PORTION SHOULD BE USED WITHOUT CONSENT. NO DIMENSIONS ARE TO BE SCALED FROM THIS DRAWING ONLY FIGURED DIMENSIONS SHALL BE USED, AND THE CONTRACTOR IS TO CHECK ALL DIMENSIONS ON SITE PRIOR TO COMMENCING WORKS.