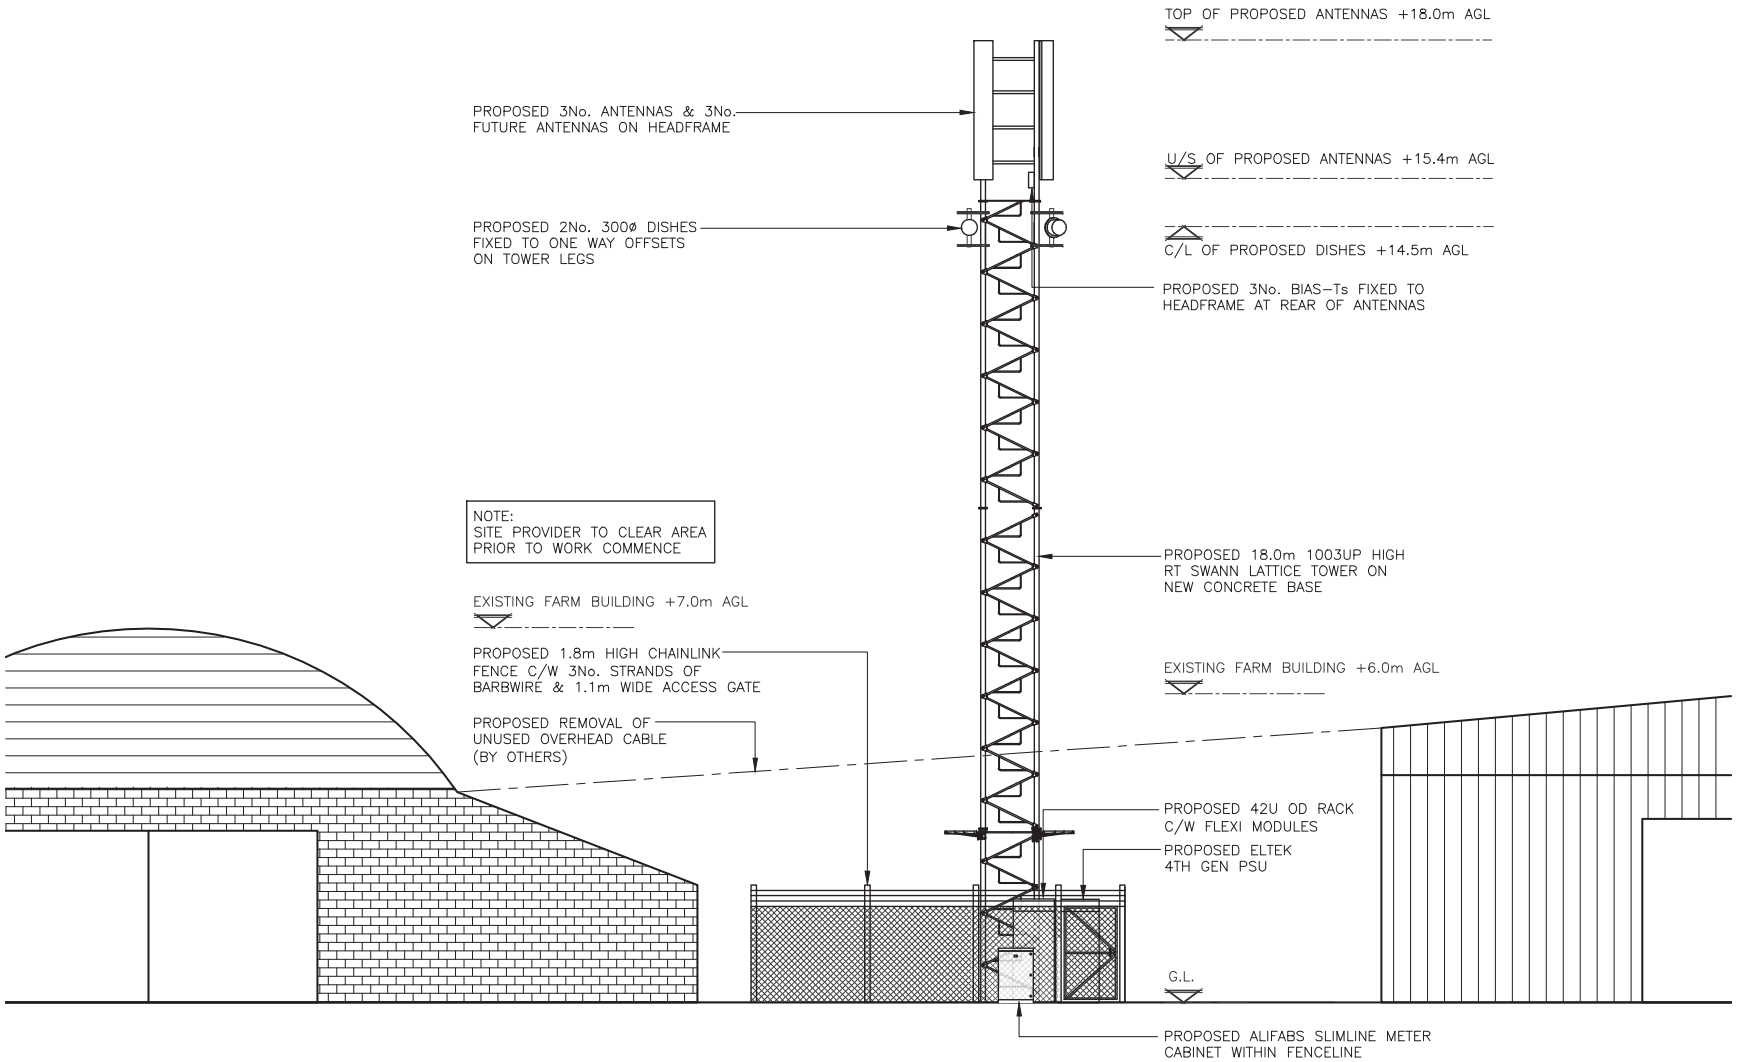


PROPOSED EAST ELEVATION

(1:100)

The drawings comply with TEF & Vodafone Standard ICNIRP guidelines.
Designed in accordance with CTIL document: SDN0008

ALL DIMENSIONS ARE IN mm UNLESS NOTED OTHERWISE

N.G.R	E: 539977 N: 317518
CONCESSION REQUIRED	NO

NOTES:

REV	MODIFICATION	BY	CH	DATE
A	Issued for Approval	SPD	DS	17.06.16

McGEE Networks
NORTHERN OFFICE, THE MEDIA CENTRE, 7 NORTHUMBERLAND STREET, HUDDERSFIELD, HD1 1RL
NOKIA

CTIL - BEACON

Cell Name	Opt.
LAND BEHIND NECAHEN LODGE	–

Cell ID No

CTIL	TEF	VF
201423	074895	N/A

Site Address / Contact Details

LAND BEHIND NECAHEN LODGE
120 BELL'S DROVE
SUTTON ST JAMES, SPALDING
LINCOLNSHIRE
PE12 0JG

Drawing Title: PROPOSED EAST ELEVATION

Purpose of issue:	Dwg Rev:
PLANNING	A

Drawing Number:	Original Sheet Size:	Pack Issue:
300	A3	A

Surveyed By:		Drawn:	Date:	Checked:	Date:
SH		SPD	17.06.16	DS	17.06.16