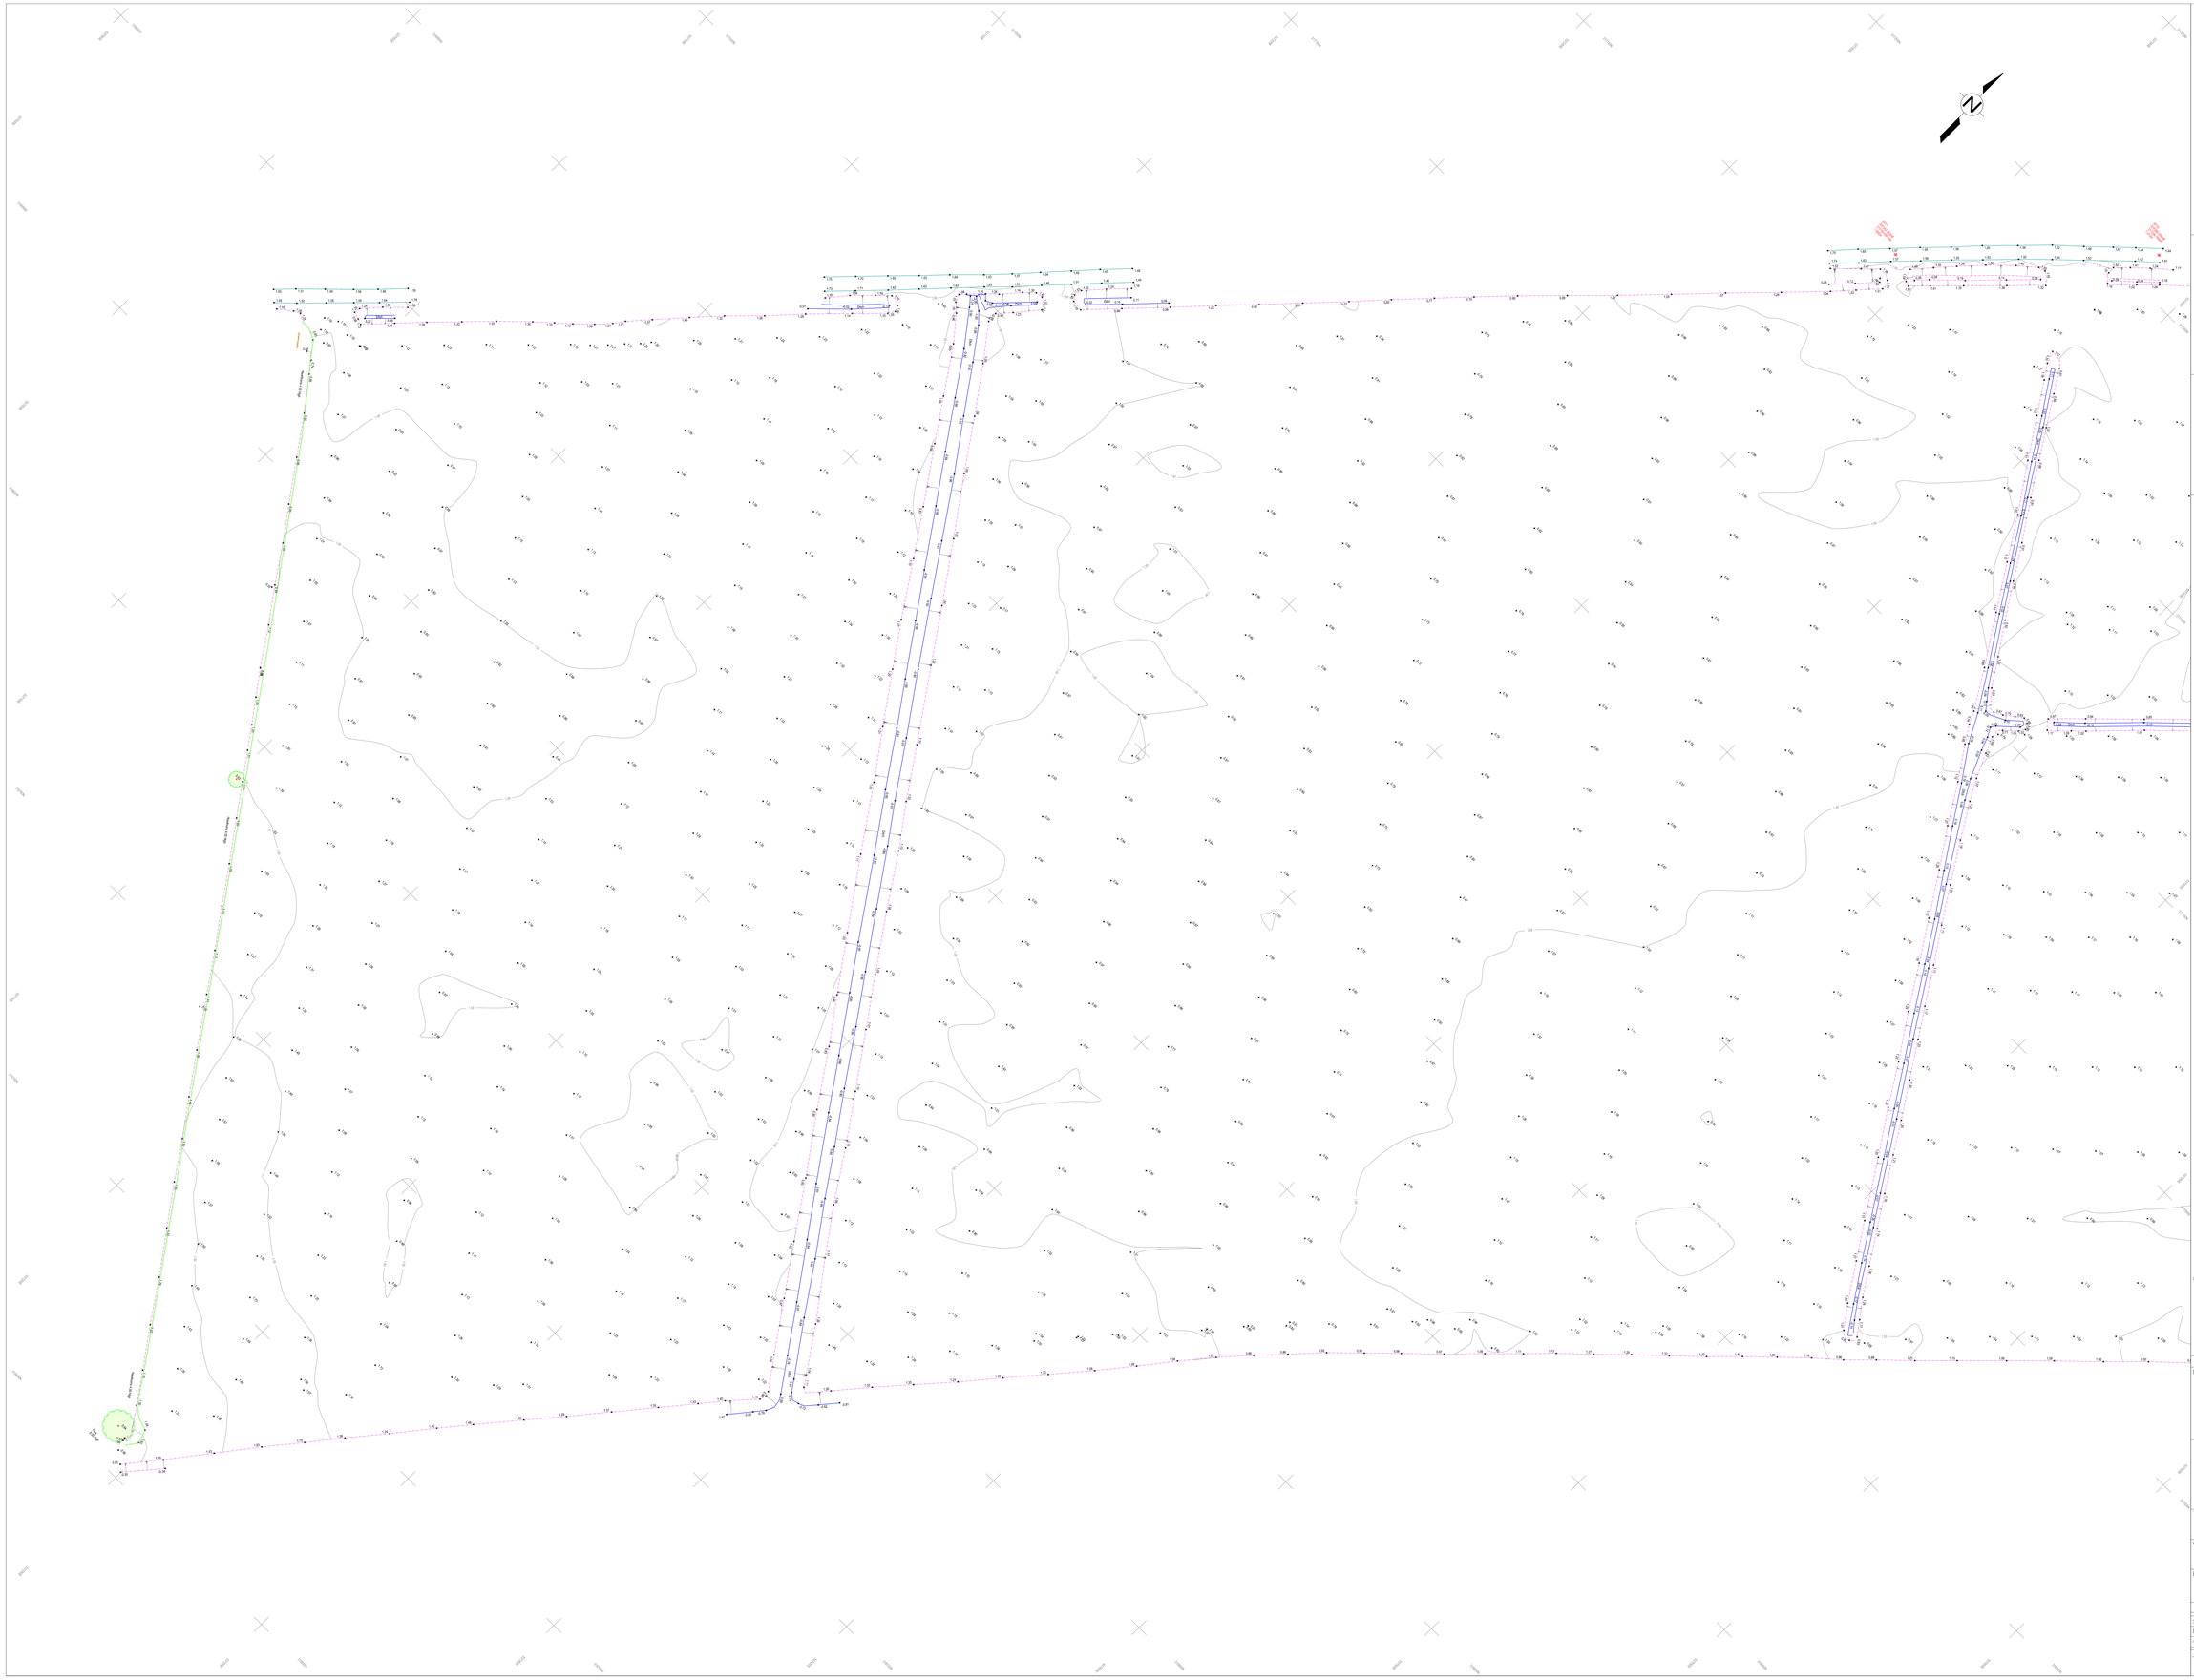

Wall to boundary
Wall to boundary
Wall to boundary

TOPOGRAPHICAL SURVEY LEGEND

Banks
Centreline
Change Of Surface
Fence
Kerb
Overhead Wires
Vegetation

BT	British Telecom
CATV	Cable TV
COV	Undefined Cover
ELE	Electricity
EP	Electricity Pole
EM	Earth Point
FH	Fire Hydrant
FP	Flag Pole
GAS	Gas Cover
GU	Gully
IC	Inspection Cover
LP	Lamp Post
MET	Meter
MH	Manhole
Mkr	Marker
RE	Rodding Eye
RWP	Rain Water Pipe
SC	Stop Cock
SV	Stop Valve
SVP	Soil Vent Pipe
TK	Top Of Kerb
TL	Traffic Light
TWL	Top Of Wall
TP	Telegraph Pole
WAT	Water Cover

Spot Height x 50.00
Gate
Embankment
Building (Post Reambulation)
Tree (Girth, Spread, Height)

FLOOR PLAN HATCHES

- Solid Walls
- Stud Walls
- Sills
- Worktop
- Plinths
- Roof Tiles

Note: Wall construction assumed from non-invasive techniques and should be confirmed on site prior to any alterations or design work.

FLOOR PLAN ANNOTATIONS

Floor To Sill Dimension	F/S 0.87
Floor To Head Dimension	F/H 2.05
Door Head Dimension	DH 2.05
Room Area	Area: 9.04
Floor To Ceiling Height	2.27
Level	x 50.00
Ceiling Level	x 52.00CL
British Telecom	BT
Gully	GY
Inspection Cover	IC
Rain Water Pipe	RWP
Soil Vent Pipe	SVP
Hot Water Tank	HWT

ELEVATIONS HATCHES

- Brickwork
- Render
- Roof Tiles
- Stonework
- Hung Tiles

Note: Hatches are indicative only and do not reflect the true sizes of the bricks or tiles.


ELEVATIONS ANNOTATIONS

Levels	0.00
Rain Water Pipe	RWP
Soil Vent Pipe	SVP

THE SURVEY ASSOCIATION · RICS · constructionline

nqa ISO 9001 Registered CERTIFICATE NO. 13648 · UKAS MANAGEMENT 015 · Achilles verifying the procurement professional

Supply-Line empowered by Achilles · Link-up 20099

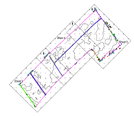



TEAM surveys — Team Surveys Ltd, now trading under the name of SUMO.

Rev	Notes	Drawn	Date

Notes:

Survey Is Referenced To Ordnance Survey Grid And Datum


SUMO Surveying Services
Team House
St Austell Bay Business Park
Par Moor Road
St Austell
Cornwall
PL25 3RF
Tel: 01726 816069
Fax: 01726 814011
E-mail: team@sumoservices.com
www.sumoservices.com

Title: Topographical Survey

Client: Bluefield Energy Ltd

Project: Fenndyke Solar Farm, Fenndyke House, New Fen Dyke, Sutton St James.

Date	17/04/2013	Post Code	
Surveyed:	Aks,Pdw	Scale:	1:500 / A0 Sheet
Drawn:	Mws		
Checked:	Pdw		
Job No:	130356	Dwg No:	04
		Rev:	-

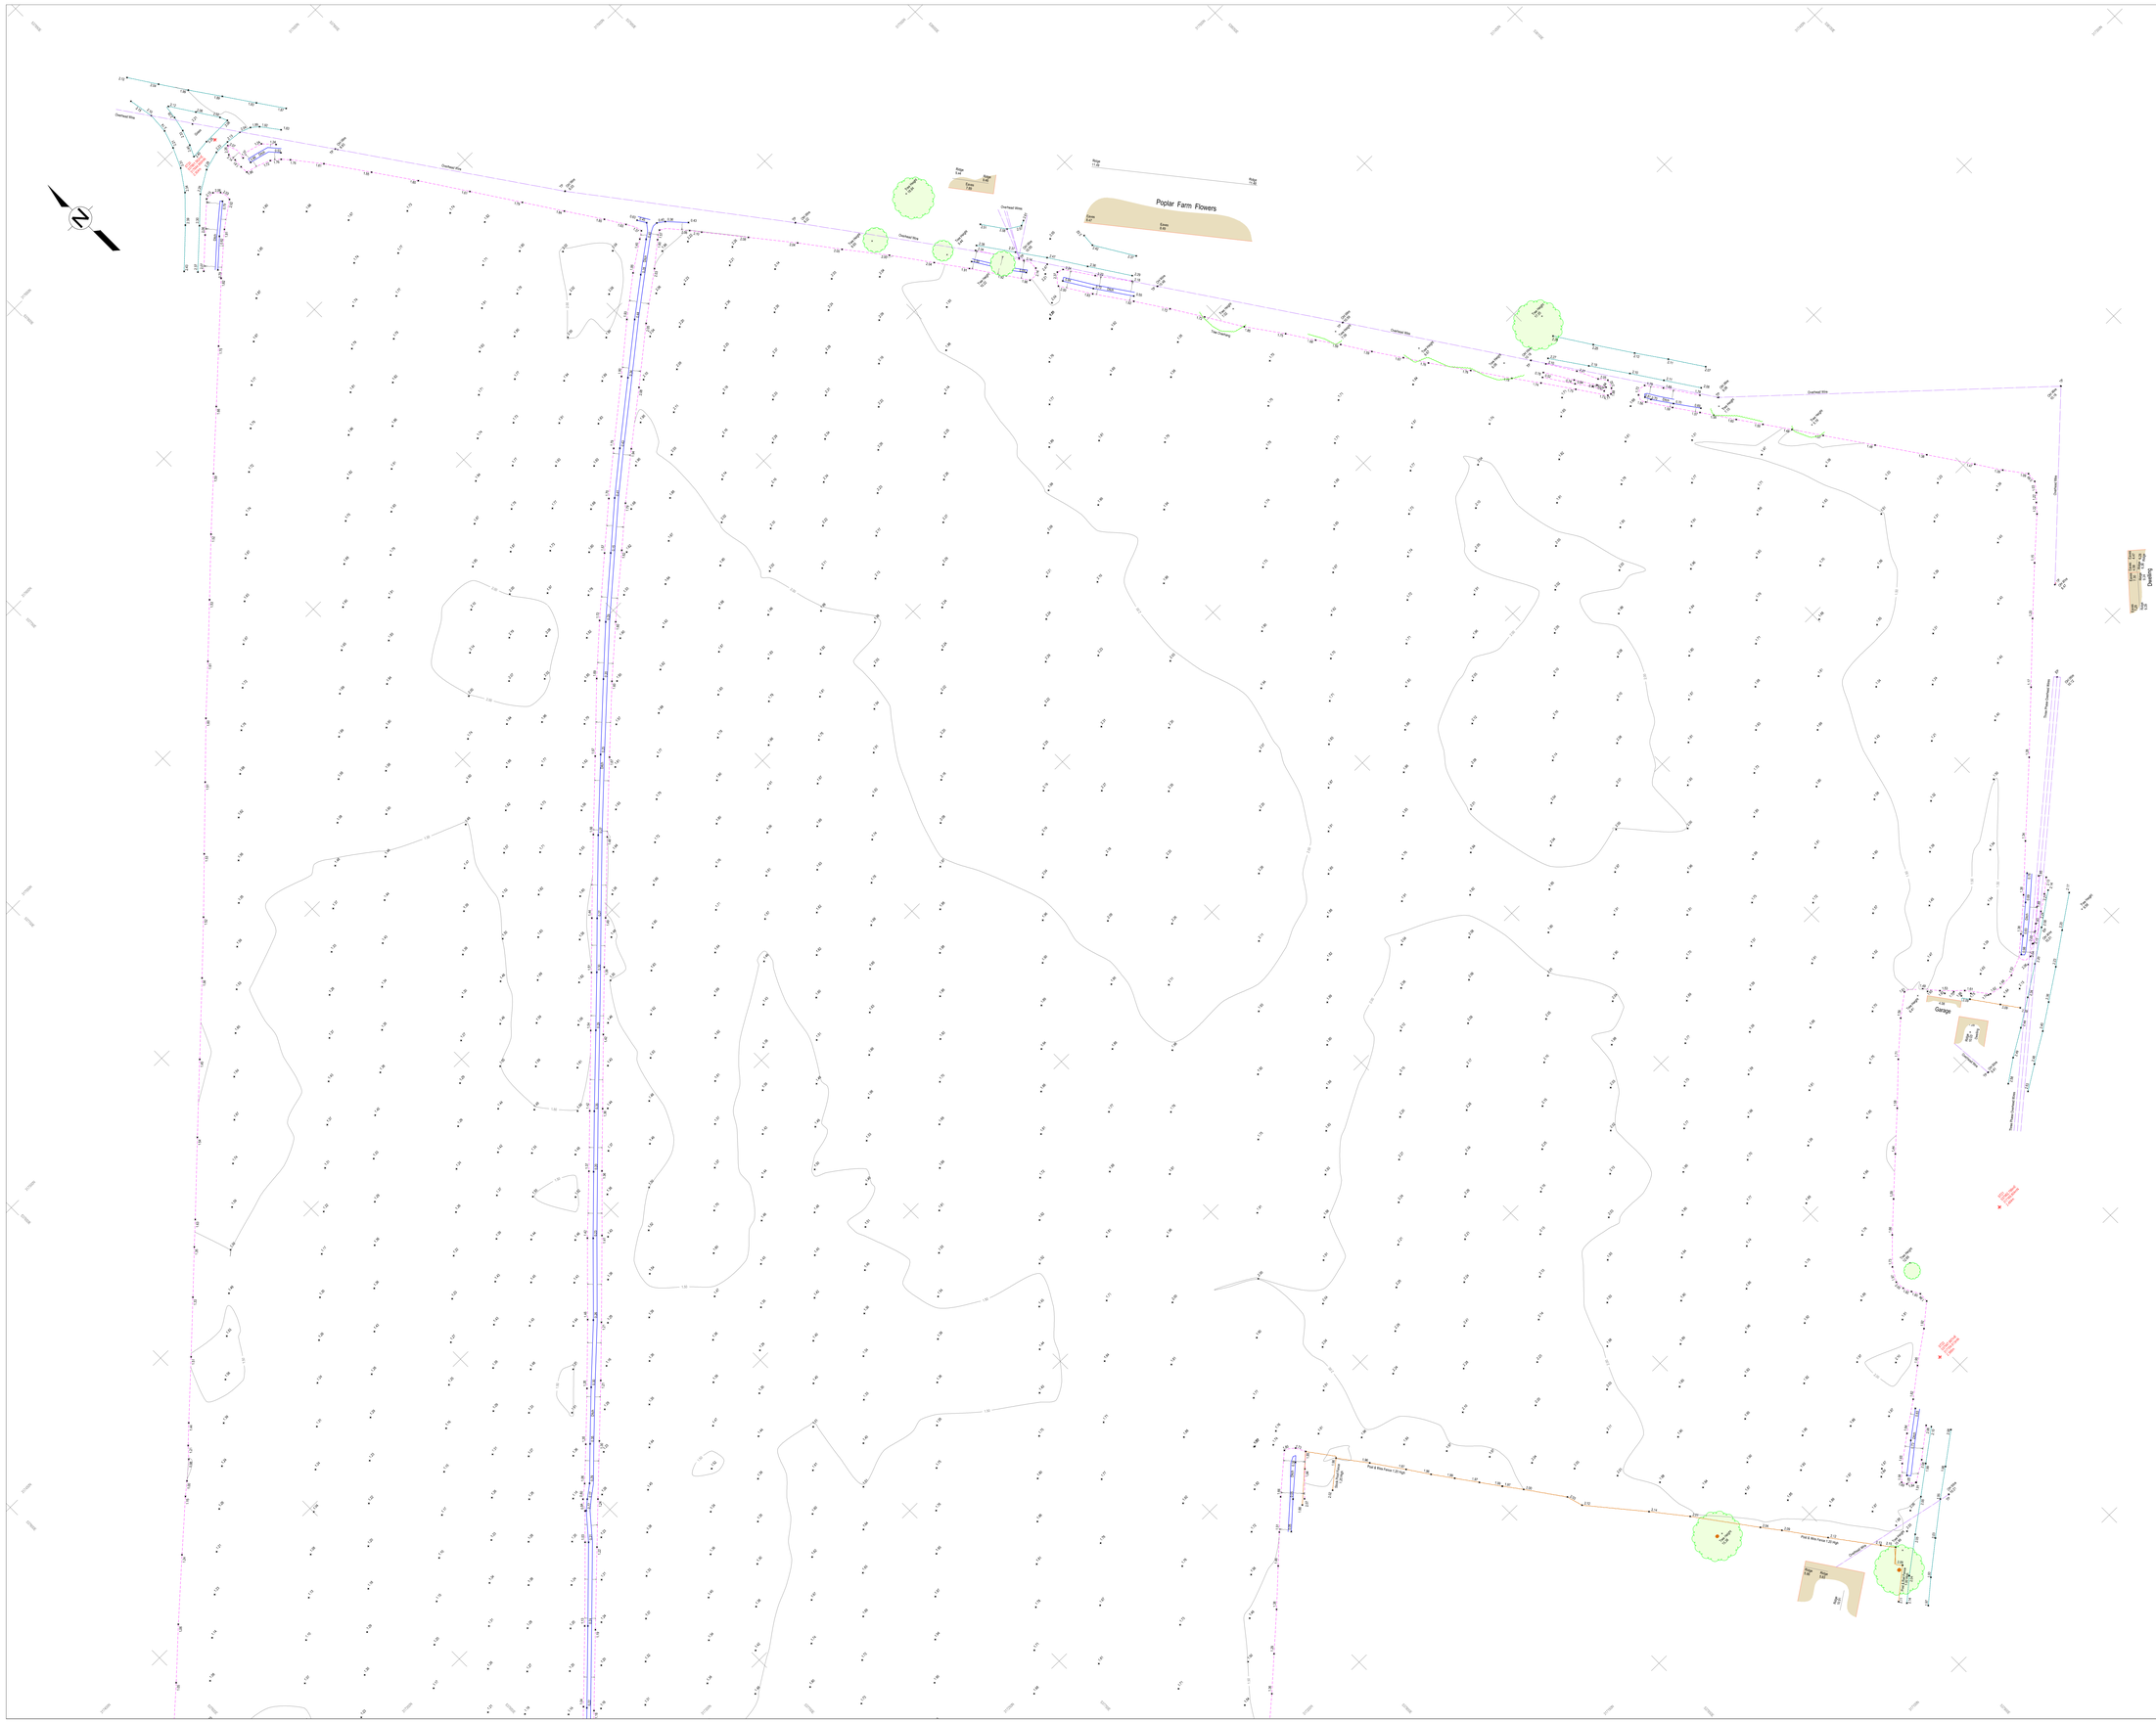

TOPOGRAPHICAL SURVEY LEGEND

Banks
Centreline
Change Of Surface
Fence
Kerb
Overhead Wires
Vegetation

BT	British Telecom
CATV	Cable TV
COV	Underoffed Cover
ELE	Electricity
EP	Electricity Pole
EW	Earth Rod
FH	Fire Hydrant
FP	Flag Pole
GAS	Gas Cover
GU	Gully
IC	Inspection Cover
LP	Lamp Post
MET	Meter
MH	Manhole
MK	Marker
RE	Rodding Eye
RWP	Rain Water Pipe
SC	Stop Cock
SV	Stop Valve
SVP	Soil Vent Pipe
TK	Top Of Kerb
TL	Traffic Light
TWL	Top Of Wall
TP	Telegraph Pole
WAT	Water Cover

Spot Height — x 50.00
Gate — (Dimensions)
Embankment
Building (Floor Reamendment)
Tree (Girth, Spread, Height) — G1.57 S4.00 H5.00

FLOOR PLAN HATCHES

- Solid Walls
- Stud Walls
- Sills
- Worktop
- Plinths
- Roof Tiles

Note: Wall construction assumed from non-invasive techniques and should be confirmed on site prior to any alterations or design work.

FLOOR PLAN ANNOTATIONS

Floor To Sill Dimension	F/S 0.87
Floor To Head Dimension	F/H 2.05
Door Head Dimension	DH 2.05
Room Area	Area: 9.04
Floor To Ceiling Height	2.27
Level	x 50.00
Ceiling Level	x 52.00CL
British Telecom	BT
Gully	GY
Inspection Cover	IC
Rain Water Pipe	RWP
Soil Vent Pipe	SVP
Hot Water Tank	HWT


ELEVATIONS HATCHES

- Brickwork
- Render
- Roof Tiles
- Stonework
- Hung Tiles

Note: Hatches are indicative only and do not reflect the true sizes of the bricks or tiles.

ELEVATIONS ANNOTATIONS

Levels	0.00
Rain Water Pipe	RWP
Soil Vent Pipe	SVP

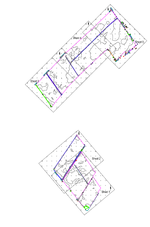

Team Surveys Ltd, now trading under the name of SUMO

Rev	Notes	Drawn	Date

Notes:

Survey Is Referenced To Ordnance Survey Grid And Datum

Surveying Services

Team House
St Austell Bay Business Park
Par Moor Road
St Austell
Cornwall
PL25 3RF
Tel: 01726 816069
Fax: 01726 814611
E-mail: team@sumoservices.com
www.sumoservices.com

Title: Topographical Survey

Client: Bluefield Energy Ltd

Project: Fenndyke Solar Farm, Fenndyke House, New Fen Dyke, Sutton St James.

Date	17/04/2013	Post Code	
Surveyed:	Aks,Pdw	Scale:	1:500 / A0 Sheet
Drawn:	Mws		
Checked:	Pdw		
Job No:	130356	Dwg No:	05
		Rev:	-