

Do not scale directly from this drawing. All discrepancies are to be brought to the attention of the Practice.

The copyright to this drawing is owned by Trevor A Clay RIBA Ltd.

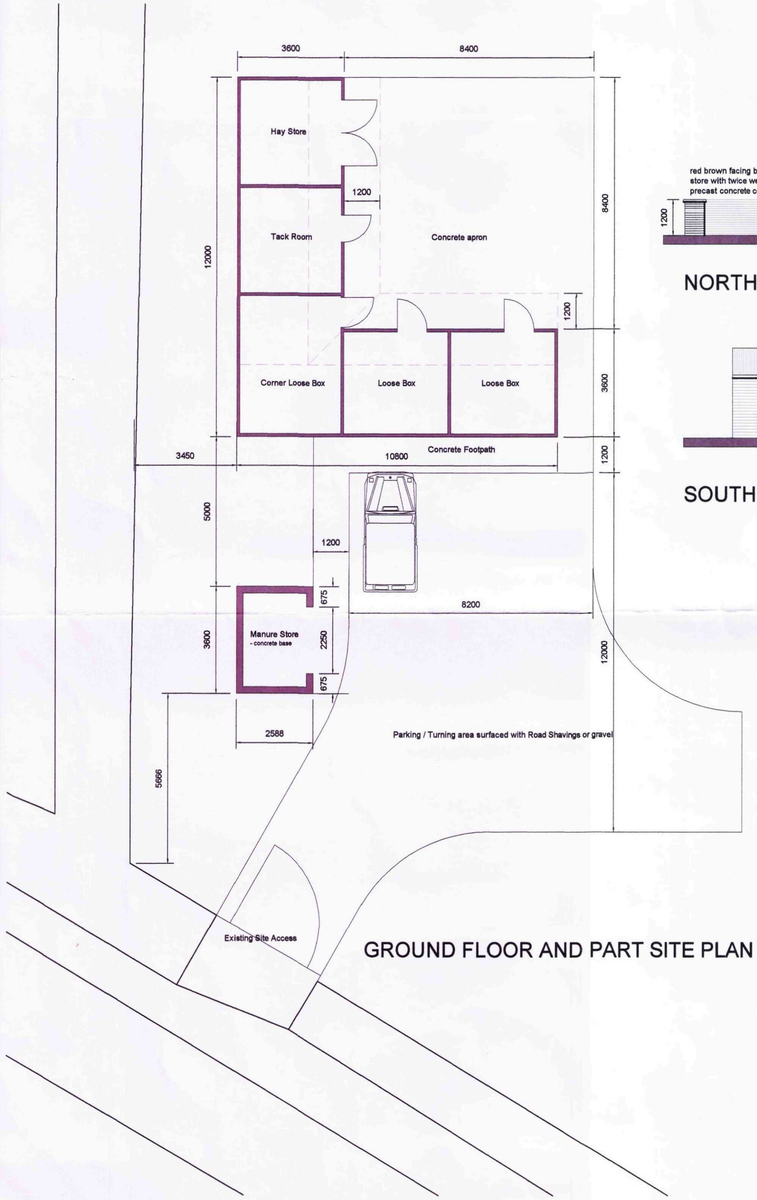


GROUND FLOOR AND PART SITE PLAN

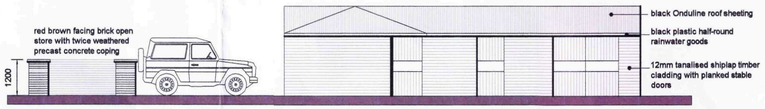


NORTH WEST ELEVATION



SOUTH EAST ELEVATION

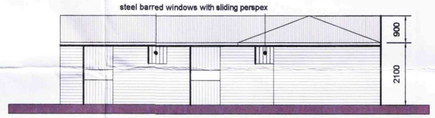

SOUTH WEST ELEVATION

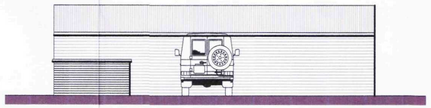

NORTH EAST ELEVATION



LOCATION PLAN

North (indicative)

Revision	Date	Drawn	Description

Client: Mrs S Willcox

Project: Proposed Stables at Bird's Drove, Sutton St James

Drawing: Planning Application Drawing

Scale: 1:100, 1:2500 at A2 Drawn: TAC Date: 05 - 08 -15

Drawing No. 15/421//PA/00

TaC ARCHITECTS

Trevor A Clay RIBA Ltd, 14 Old Fendike Road, Weston Hills, Spalding, Lincs. PE126DD
01406 380027 07778 597975 trevor@tacarchitects.co.uk www.tacarchitects.co.