
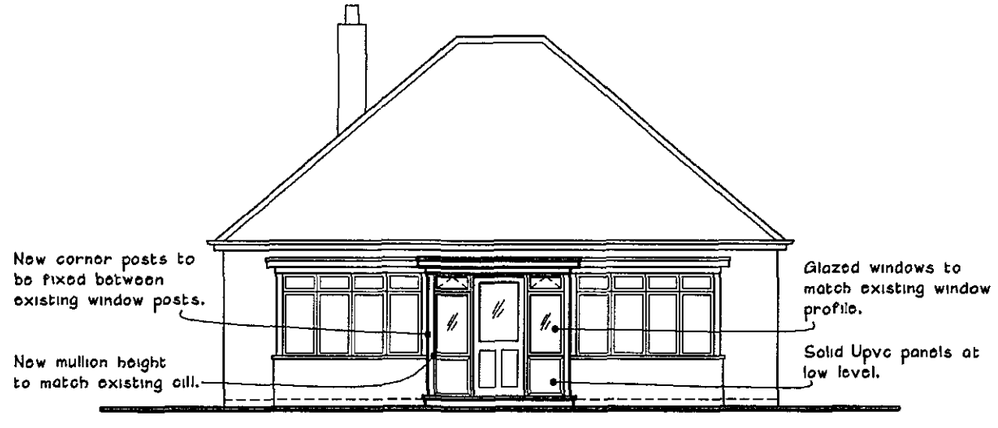


FRONT ELEVATION 1:100

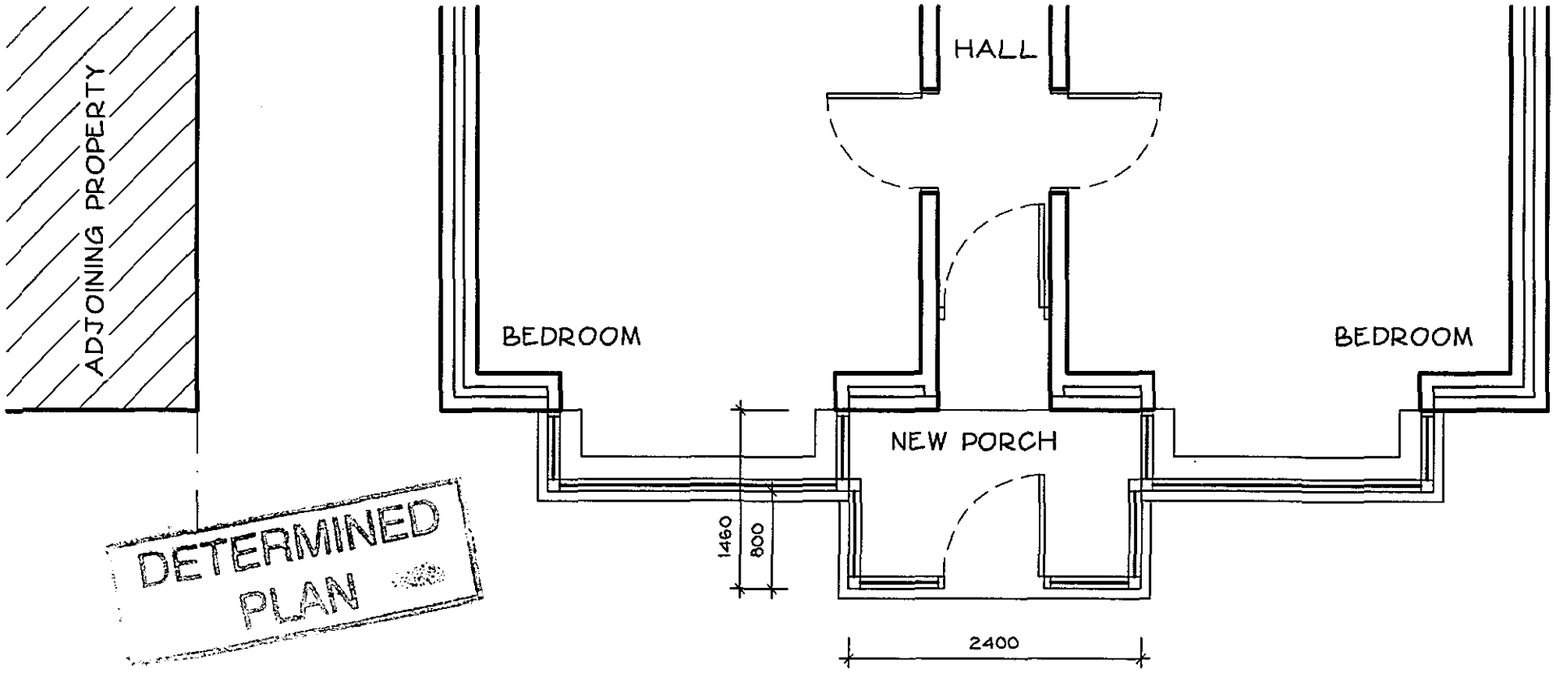

PROPOSED FLOOR PLAN 1:50

SHDC
Planning & Development
30 JUL 2004
Ref: 0783/04

AMENDED PLAN
Ref.

DETERMINED PLAN

MR A WALPOLE

Project
NEW PORCH

62 CHAPELGATE
SUTTON ST JAMES

Drawing
REVISED PORCH DETAILS

FLOOR PLAN
ELEVATION

Scale
1:50 / 1:100

Date
July 2004

Drawing Number
440-04