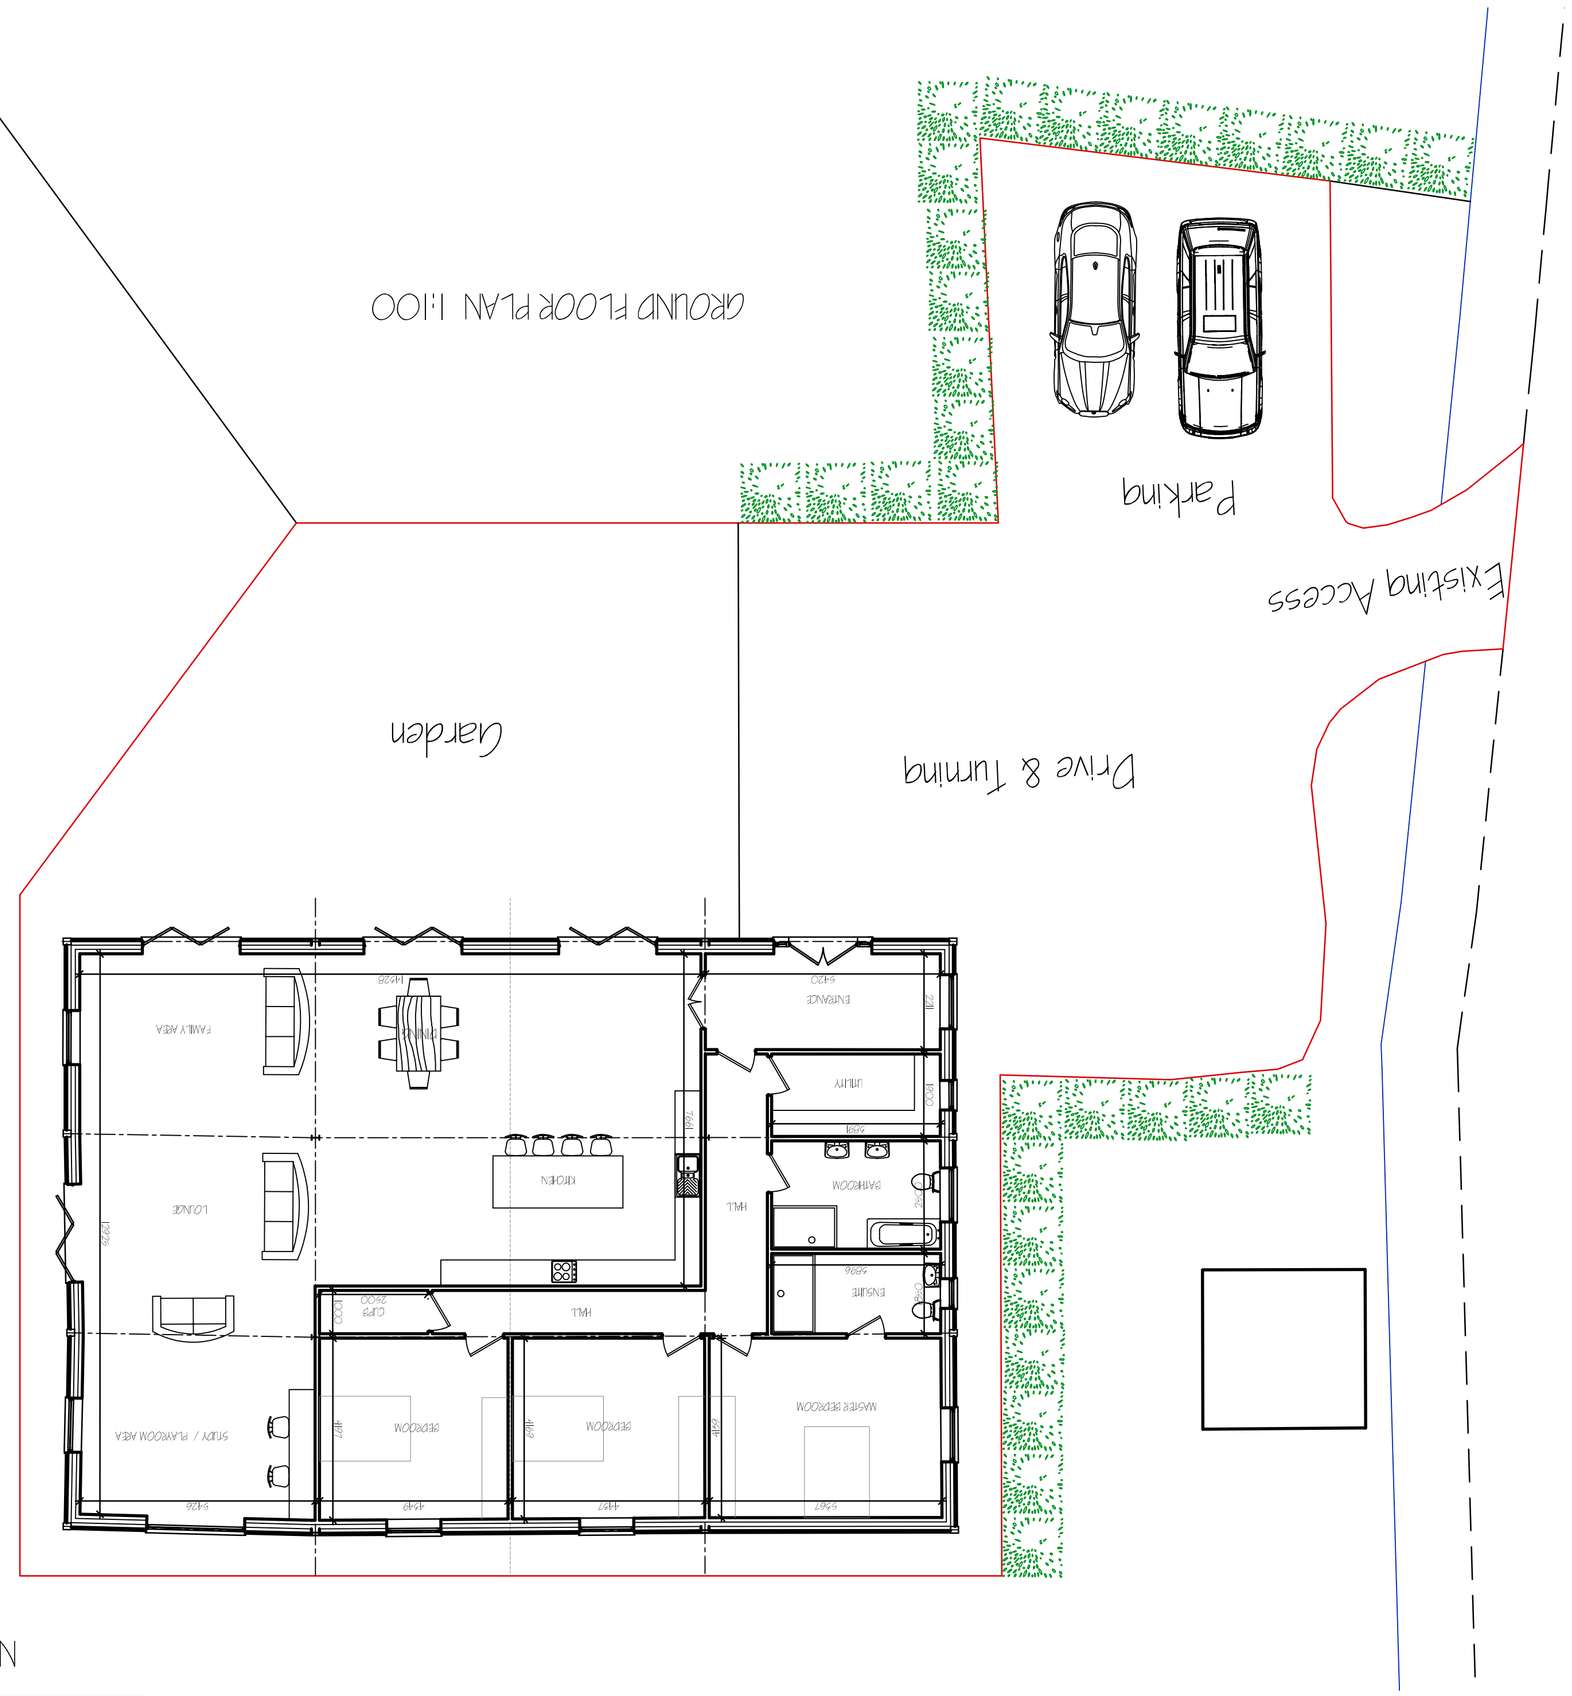

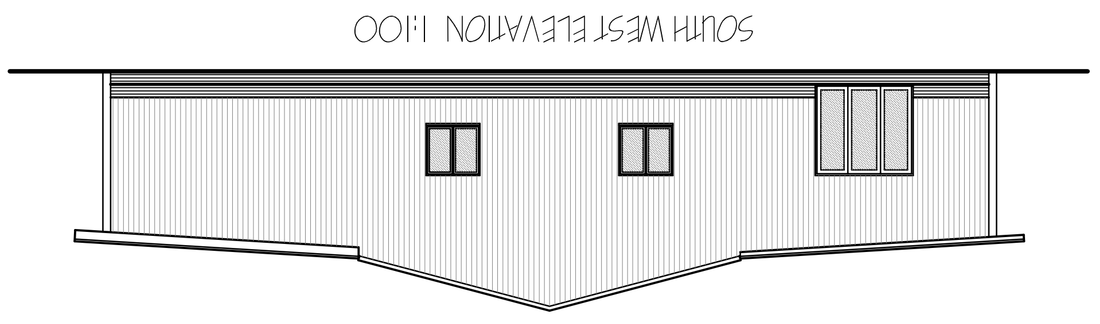

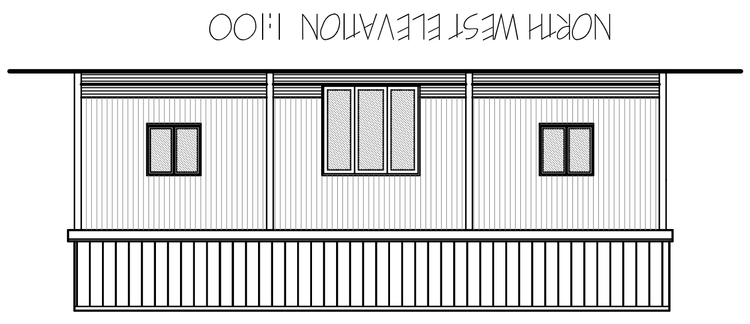

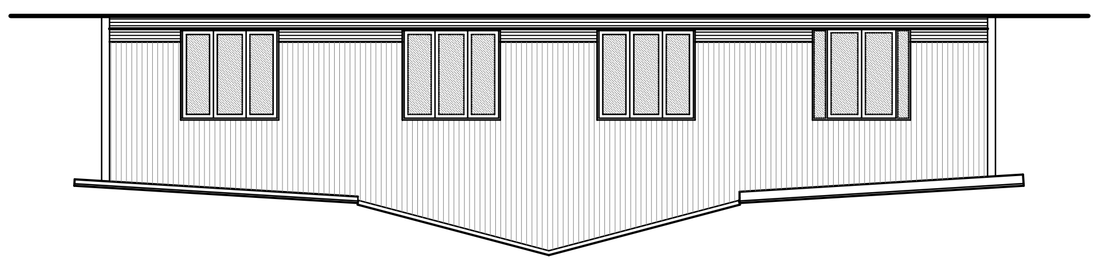

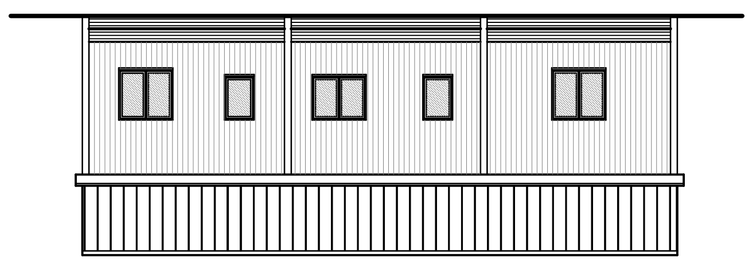

ref.	revision	date

G. R. MERCHANT LTD.
ARCHITECTURAL CONSULTANTS
4 Wrights Mews
12A Park Road, Holbeach, Spalding, Lincs. PE12 7EE
Tel: 01406 490800
E-Mail: office@grmerchantltd.com
Website: www.grmerchantltd.com

Project
CLASS O CONVERSION
'IVY HOUSE FARM', SUTTON ROAD
SUTTON ST JAMES
SPALDING, LINCS. PE12 OHJ

Client
MR P ROFFE

Drawing
FLOOR PLAN - PROPOSED
ELEVATIONS - PROPOSED
SITE PLAN - PROPOSED

Job Ref.	Drawing No.
4279-24	02.

Date	Drawn
SEPT 2024	SLD

Scales
1:50 & 1:100 (Unless Otherwise Stated)

DO NOT SCALE FROM THIS DRAWING

This drawing is copyright and may not be altered, copied, photographed or used for any other purpose other than that for which it is issued. The Principal Contractor is to check all dimensions on site and report any discrepancies to G. R. Merchant Ltd. All details shown on this drawing including foundations are based upon typical site conditions related to the area. No responsibility can be accepted for abnormal conditions which may be encountered during construction unless reported to the undersigned. This drawing is limited in the amount of information contained and does not purport to be a full specification of the works. It is solely for the purpose of obtaining Planning / Building Regulation approval. This drawing is not to be used as a contract document. Any sub-contractors or their agents must visit the site and be satisfied with all conditions relevant to their trade. Any discrepancies or omissions must be reported to G R Merchant Ltd or any representative thereof. It is the duty of the Contractor to ensure that all dimensions and details are checked before commencement of any work. All materials, workmanship, substitutions and relevant codes of practice, Materials shall conform to appropriate British Standard specifications or British Board of Agrément certificates or European code equivalents. The Engineer / Client is satisfied that should the works need to comply with the Construction Design and Management Regulations an incorporated Principal Designer will be required. The works shall comply with the requirements shown on the drawing and details, where they may not be specifically be shown but may be reasonably inferred as necessary to carry out the works shall be deemed to be included. It is the duty / duty owners responsibility to be aware of the Party Wall etc. Act 1996 when building in close proximity to adjoining neighbours boundaries.