
SHDC
Planning & Development
13 OCT 2010
Ref: 0862-10

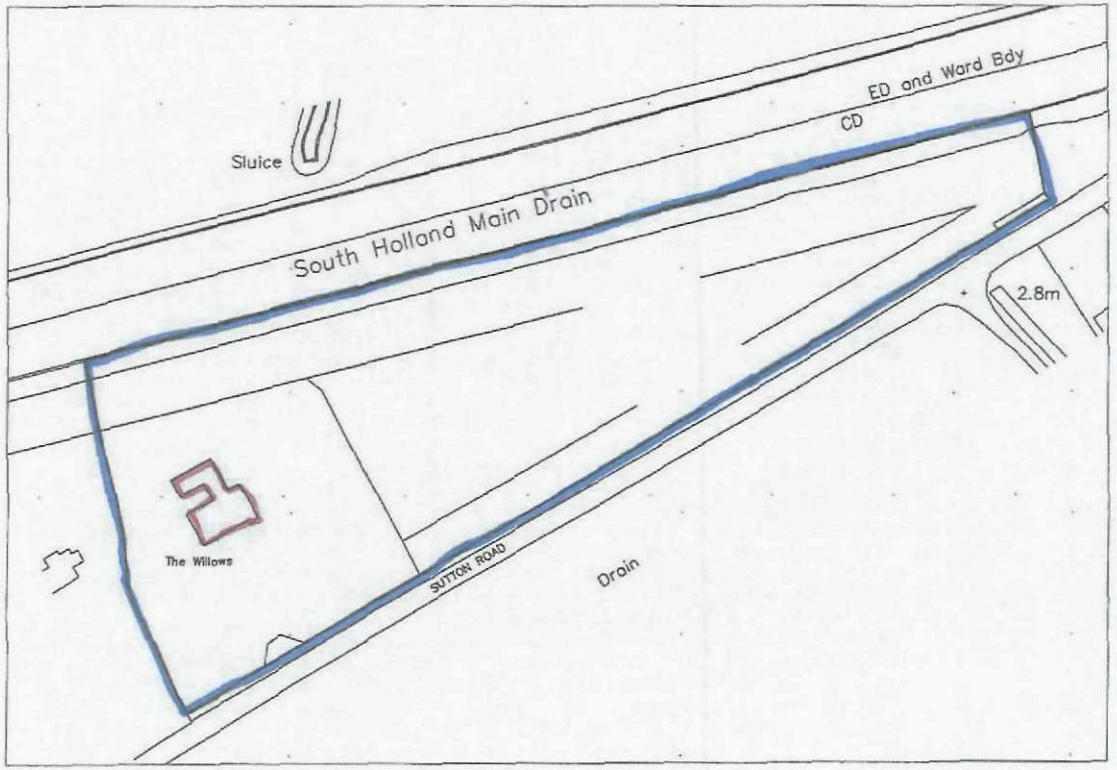

SCALE 1:1250

Original Papersize = A3

© Copyright to Acorus Ltd.

NOTES
1. IF IN DOUBT ASK
2. DO NOT SCALE. WRITTEN DIMENSIONS TO BE USED ONLY.
3. THIS DRAWING IS CONFIDENTIAL AND REMAINS THE EXCLUSIVE PROPERTY OF ACORUS. DO NOT COPY UNLESS AUTHORISED.

REVISIONS

No.	Date	Description	Ver.

RICS acorus rural property services Ltd.
Chartered Surveyors and Planning Consultants
Lincoln House, Lincoln Way,
Sherburn in Elmet, LEEDS, LS25 6PJ
Tel: (01977) 682 313
Fax: (01977) 682 465

JOB TITLE
The Willow
Sutton Road
Sutton- St James
Spalding, Lincs, PE12 0HS

CLIENT
Mr & Mrs Woods

DRAWN	RSS	DATE	28-1-10
VERIFIED	GC	SCALE	1:1250

DRAWING TITLE
Site Plan

FILE REF.

DRAWING No.
Woods 01

Reproduced from the 1992 Ordnance Survey 1:2500 with permission of the Controller of Her Majesty's Stationery Office. Unauthorised reproduction infringes Crown Copyright and may lead to prosecution. Licence No. 100039450