

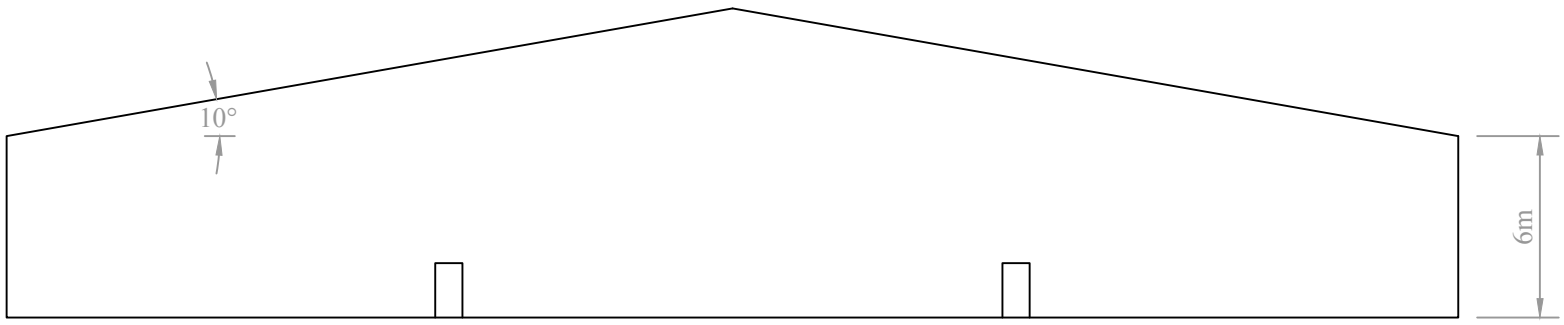



North Elevation

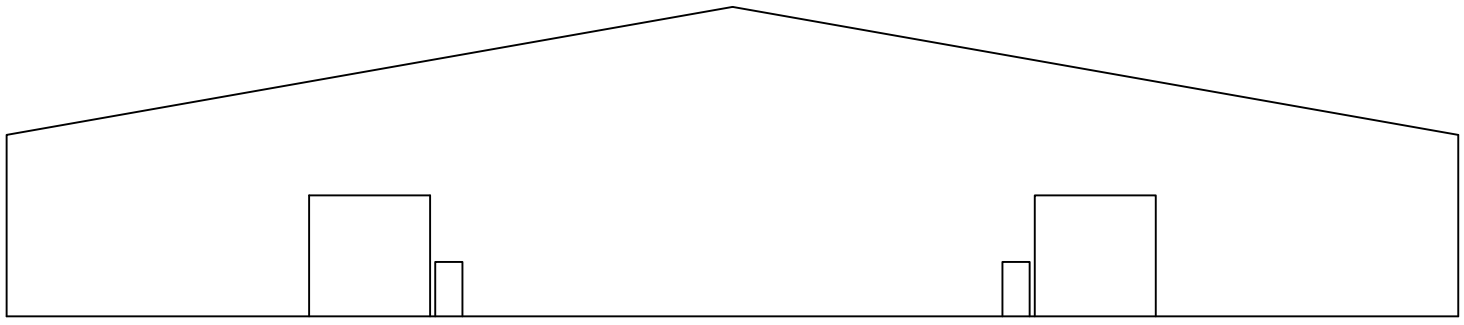


South Elevation

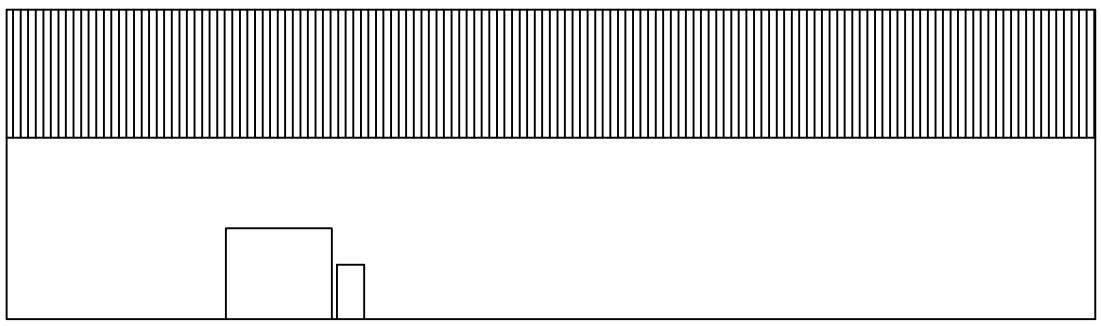

East Elevation

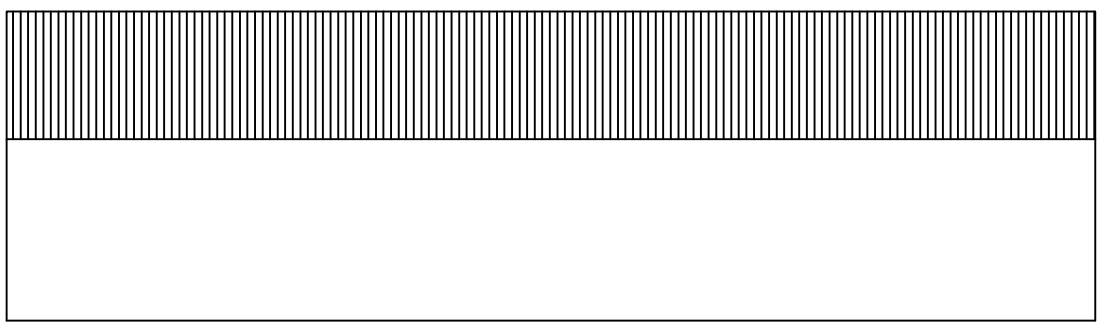

West Elevation

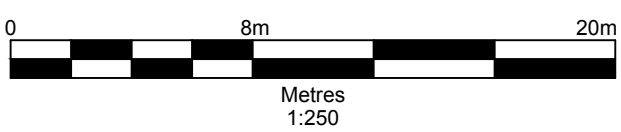

TOLETHORPE

Surveying • Engineering • Environmental

T.W. Barker Ltd
Hall Farm Cottages
Little Casterton, Stamford
Lincolnshire PE9 4BE
M 07736 009237
E enquiries@tolethorpe.net

www.tolethorpe.net

Client

AWE Horticulture
Poplar Farm
Old Fendyke
Sutton St. James
Spalding
PE12 0HE

Rev	Description	Date	By
.	.	.	.

Notes

All dimensions given in metres.
Dark green box profile cladding.

Project

AWE Horticulture
Proposed New Building

Title

Elevations

Drawing No.	*Rev.*
PF030918-002	00
Date	*Drawn By*
03/09/2018	TWB

Drawing Scale

1:250 @ A3