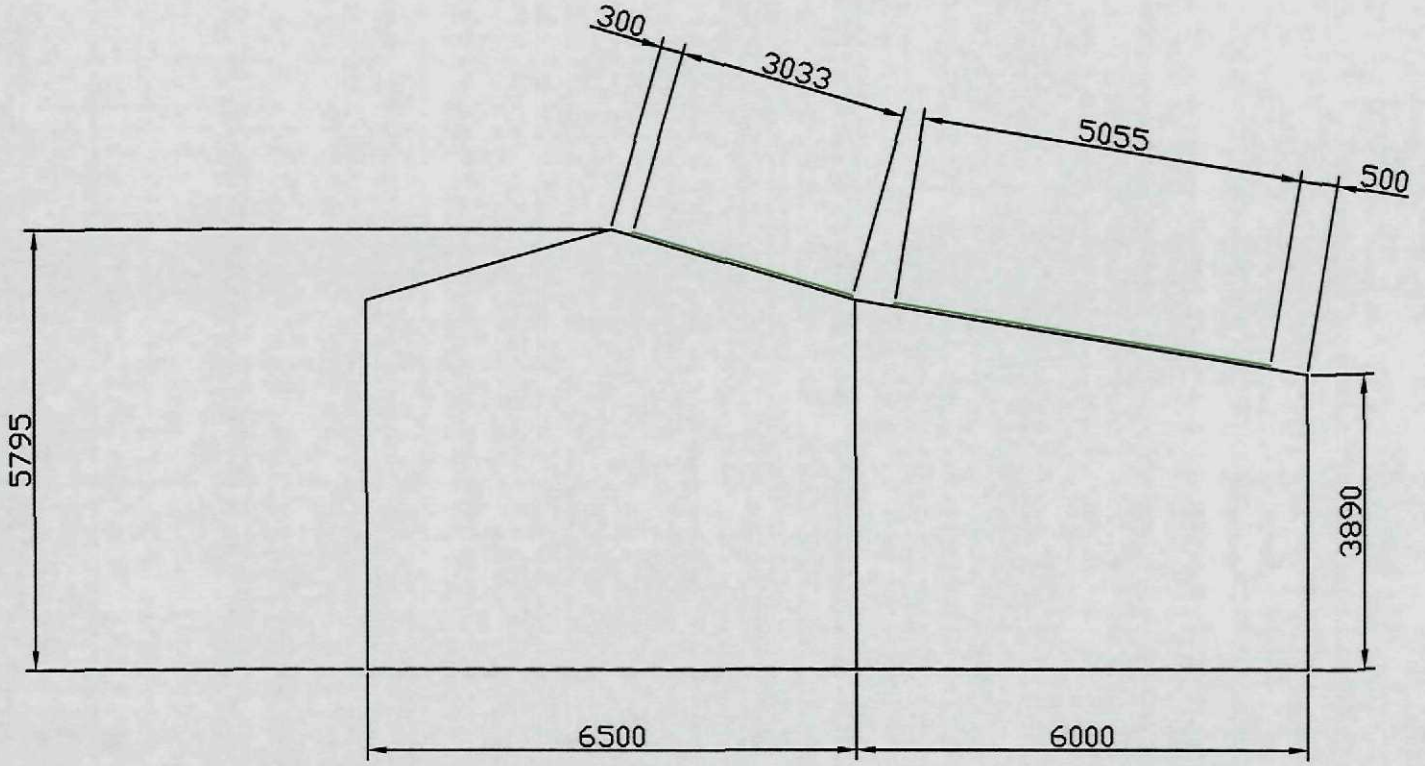


WEST ELEVATION

SHDC
Planning & Development
29 DEC 2011
Ref: 0978-11

AW Consulting
Little Bytham. NG33 4RA
01780 410182 07860 502999

CLIENT: LARK ENERGY LTD.		TITLE: FRANCIS PRYOR WEST ELEVATION	
DATE: 14/12/11	SCALE: 1:100	DAWN BY: A.M.W.	DRG. NO: FP03 SHEET 2