
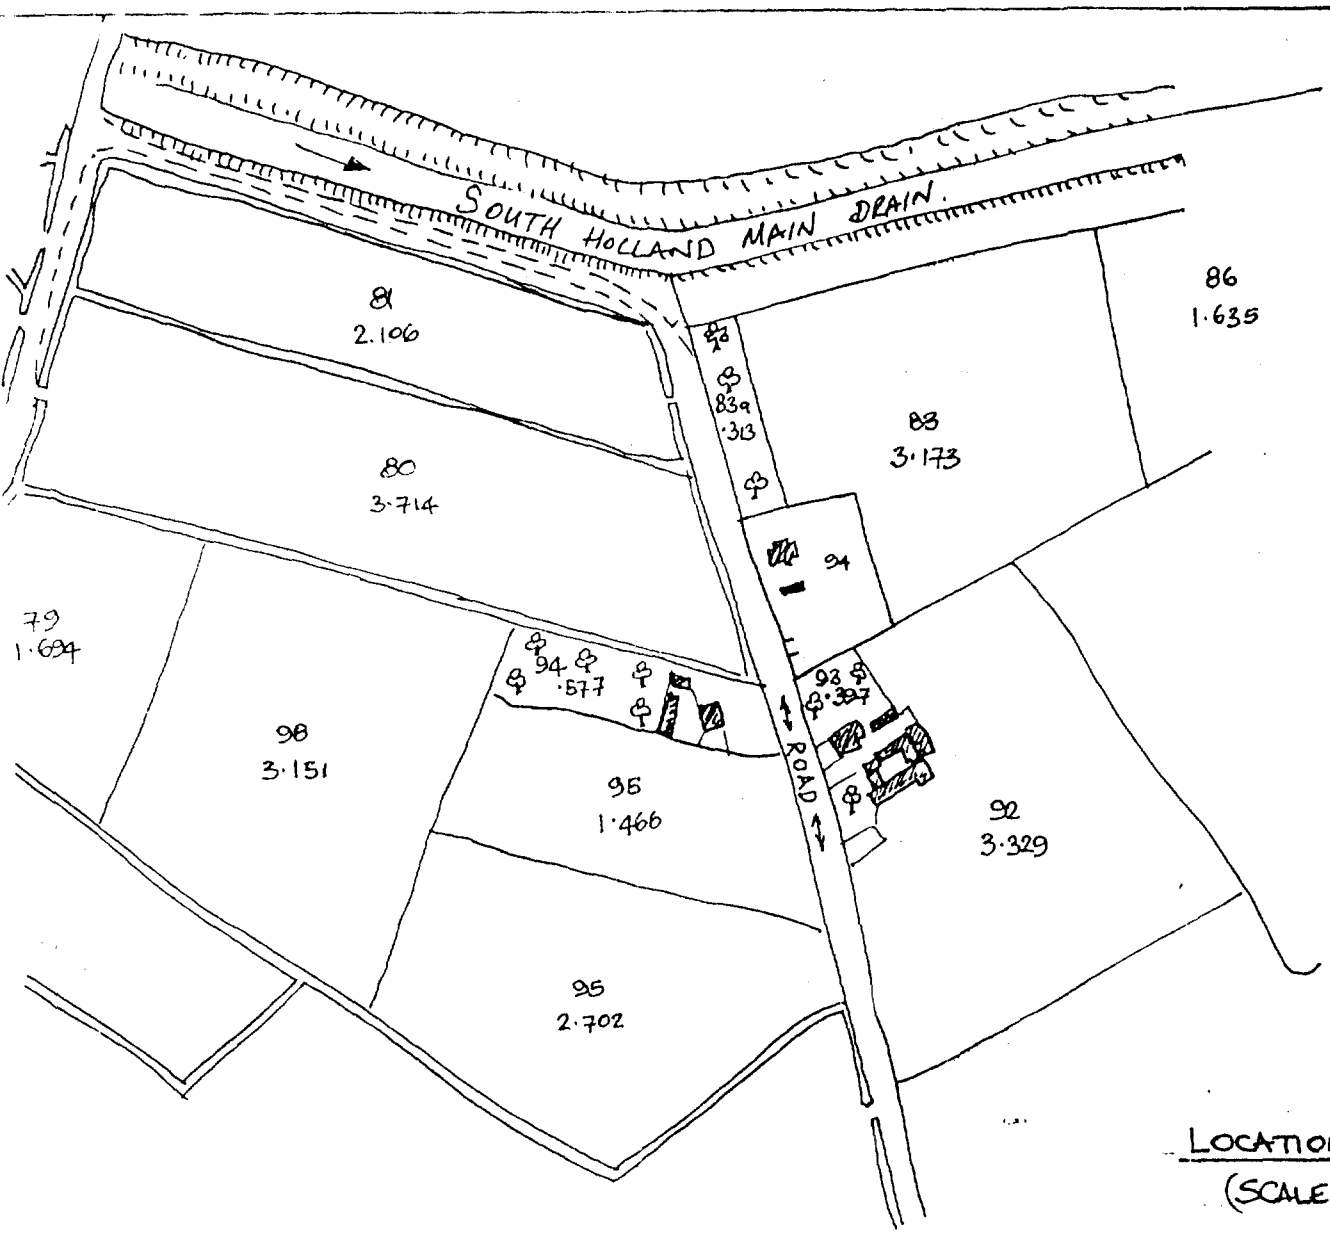


LOCATION PLAN
(SCALE 1:2500) N

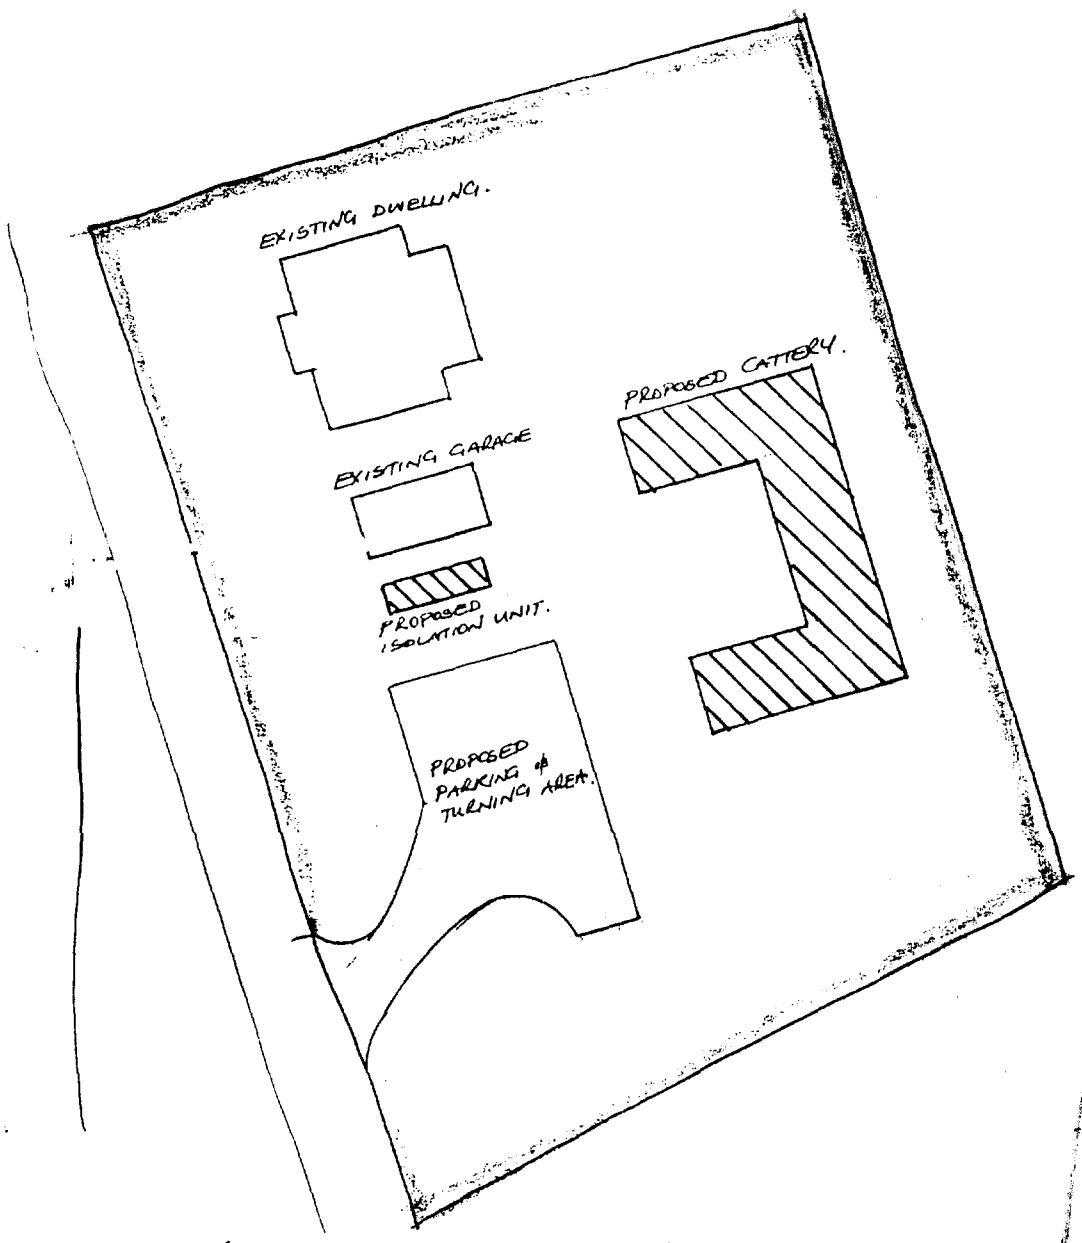

SITE PLAN.
(SCALE 1:400) N

SOUTH HOLLAND DC
PLANNING
Ref: 1056/97.

NOTES:-

All drawings to be read in conjunction with Welland Timber | Feline Advisory Bureau, Standard Details for Boarding Catteries.

Gates to Runs 6 & 12 - 16 shown opposite handed in error. (29-05-07) JB.

CLIENT:-
MR. CLEGHORN | MISS GAWSEY.

PROJECT:-
Proposed Cattery at:-
"Riverside"
Jarvis Gate,
Sutton St. James,
Spalding, Lincs,
PE12 0EP

SCALE:- SEE DRAWINGS

DRAWING TITLE:-
PROJECT PLANS & ELEVATIONS

NUMBER:- WT. 7660 (JB.)

DATE:- MAY 1997.

WELLAND TIMBER
Geddington Road
CORBY
Northamptonshire
NN18 8ET
Phone 01536 201992
Fax 01536 401178