Project

PROPOSED REPLACEMENT OF 6 no. WINDOW FRAMES SANDYGATE FARMHOUSE, SANDYGATE, SUTTON ST. JAMES.

ELEVATIONS AS EXISTING.

ALAN HORNSBY

ARCHITECTURAL SERVICES

'Little Acre'
Peak Hill, Cowbit,
Spalding, Lincs. PE12 6AW
Tel. Holbeach (01406) 380591

Client


MR. R.E. COCKERTON

Scale 1:50/1:2


Date Nov.97

Drg. no. 97/47/02

SOUTH HOLLAND DC
HOUSING & PLANNING
19 NOV 1997
Ref.

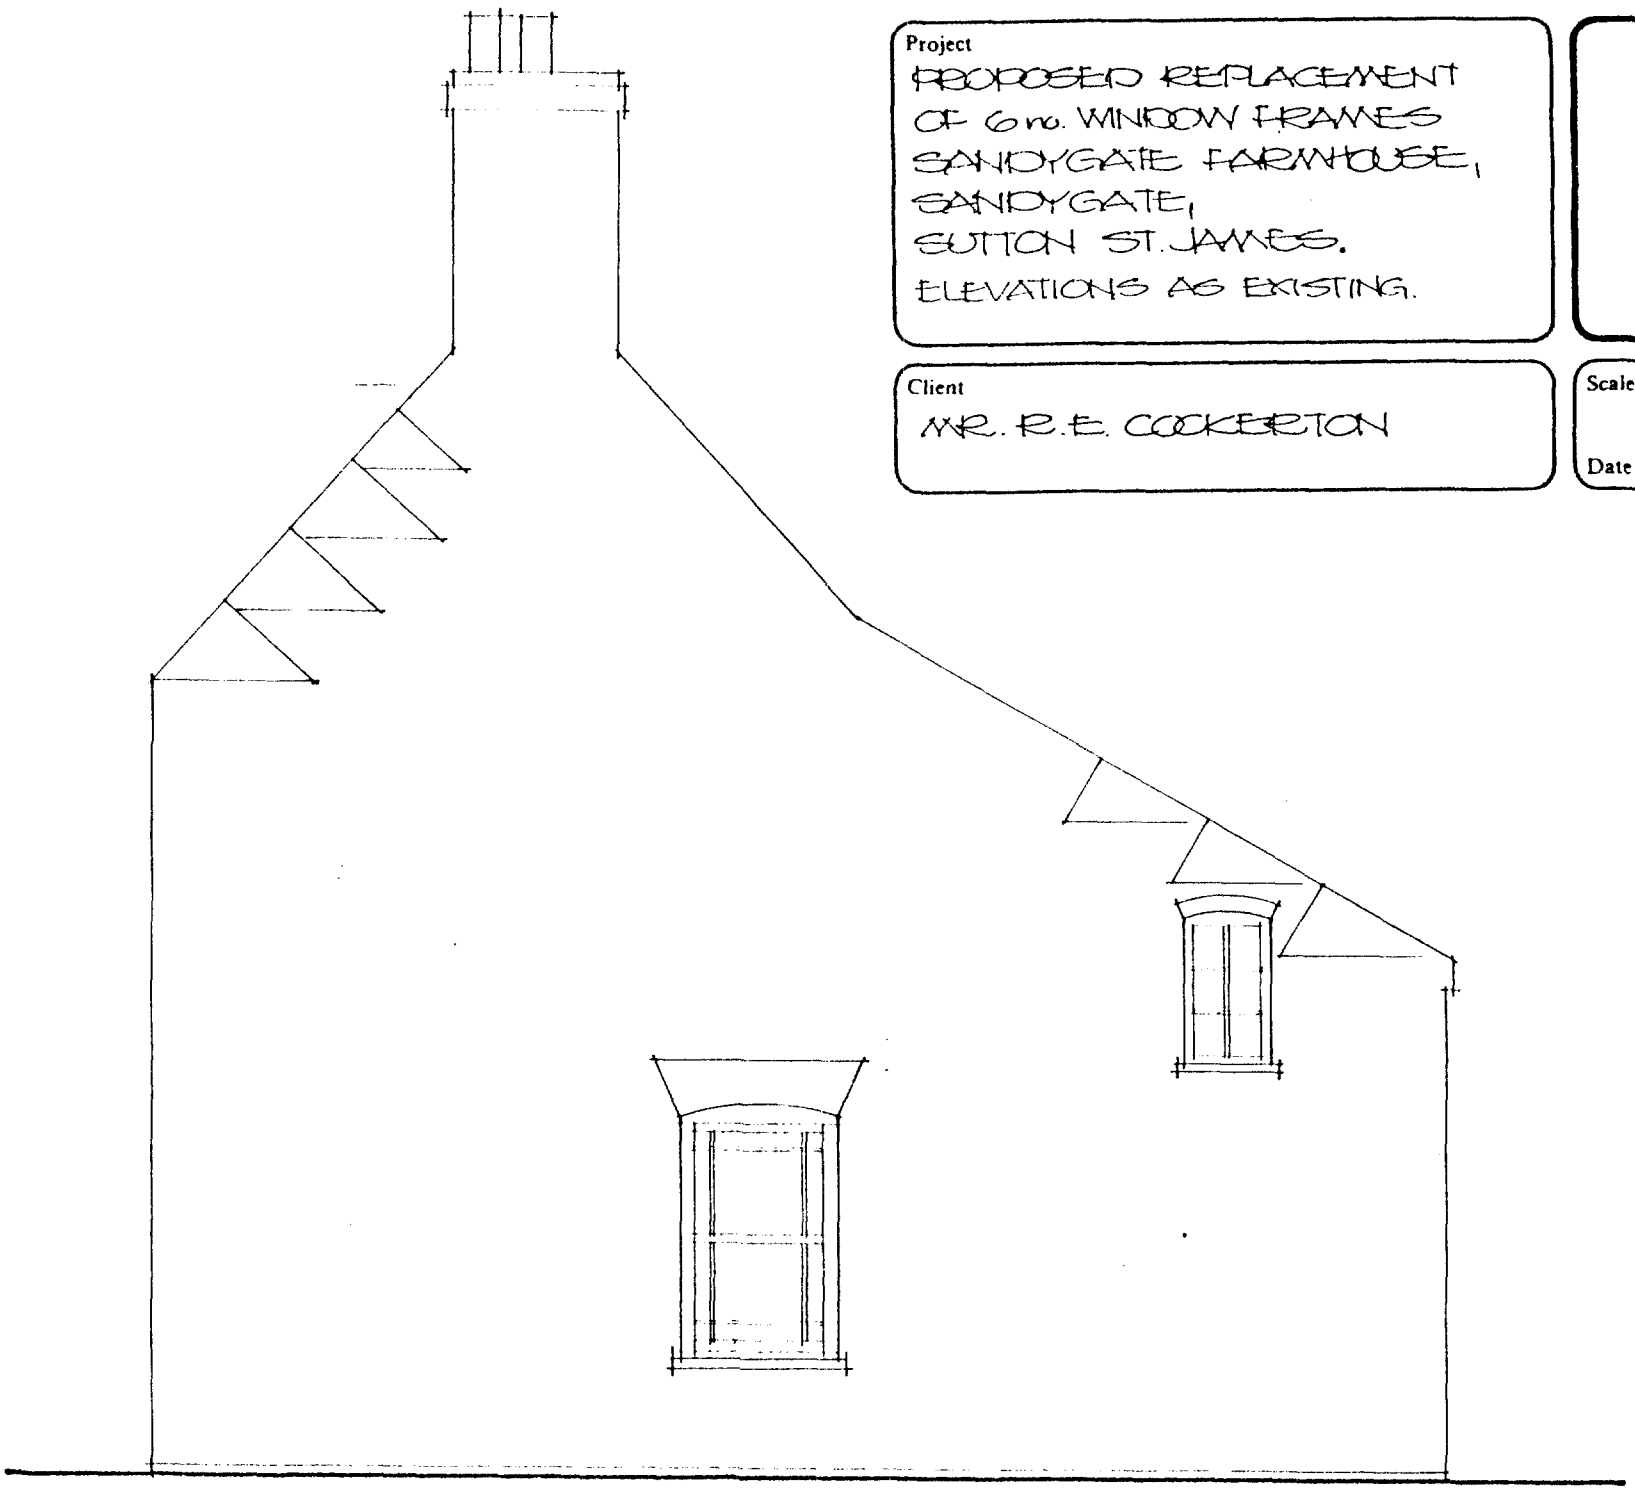



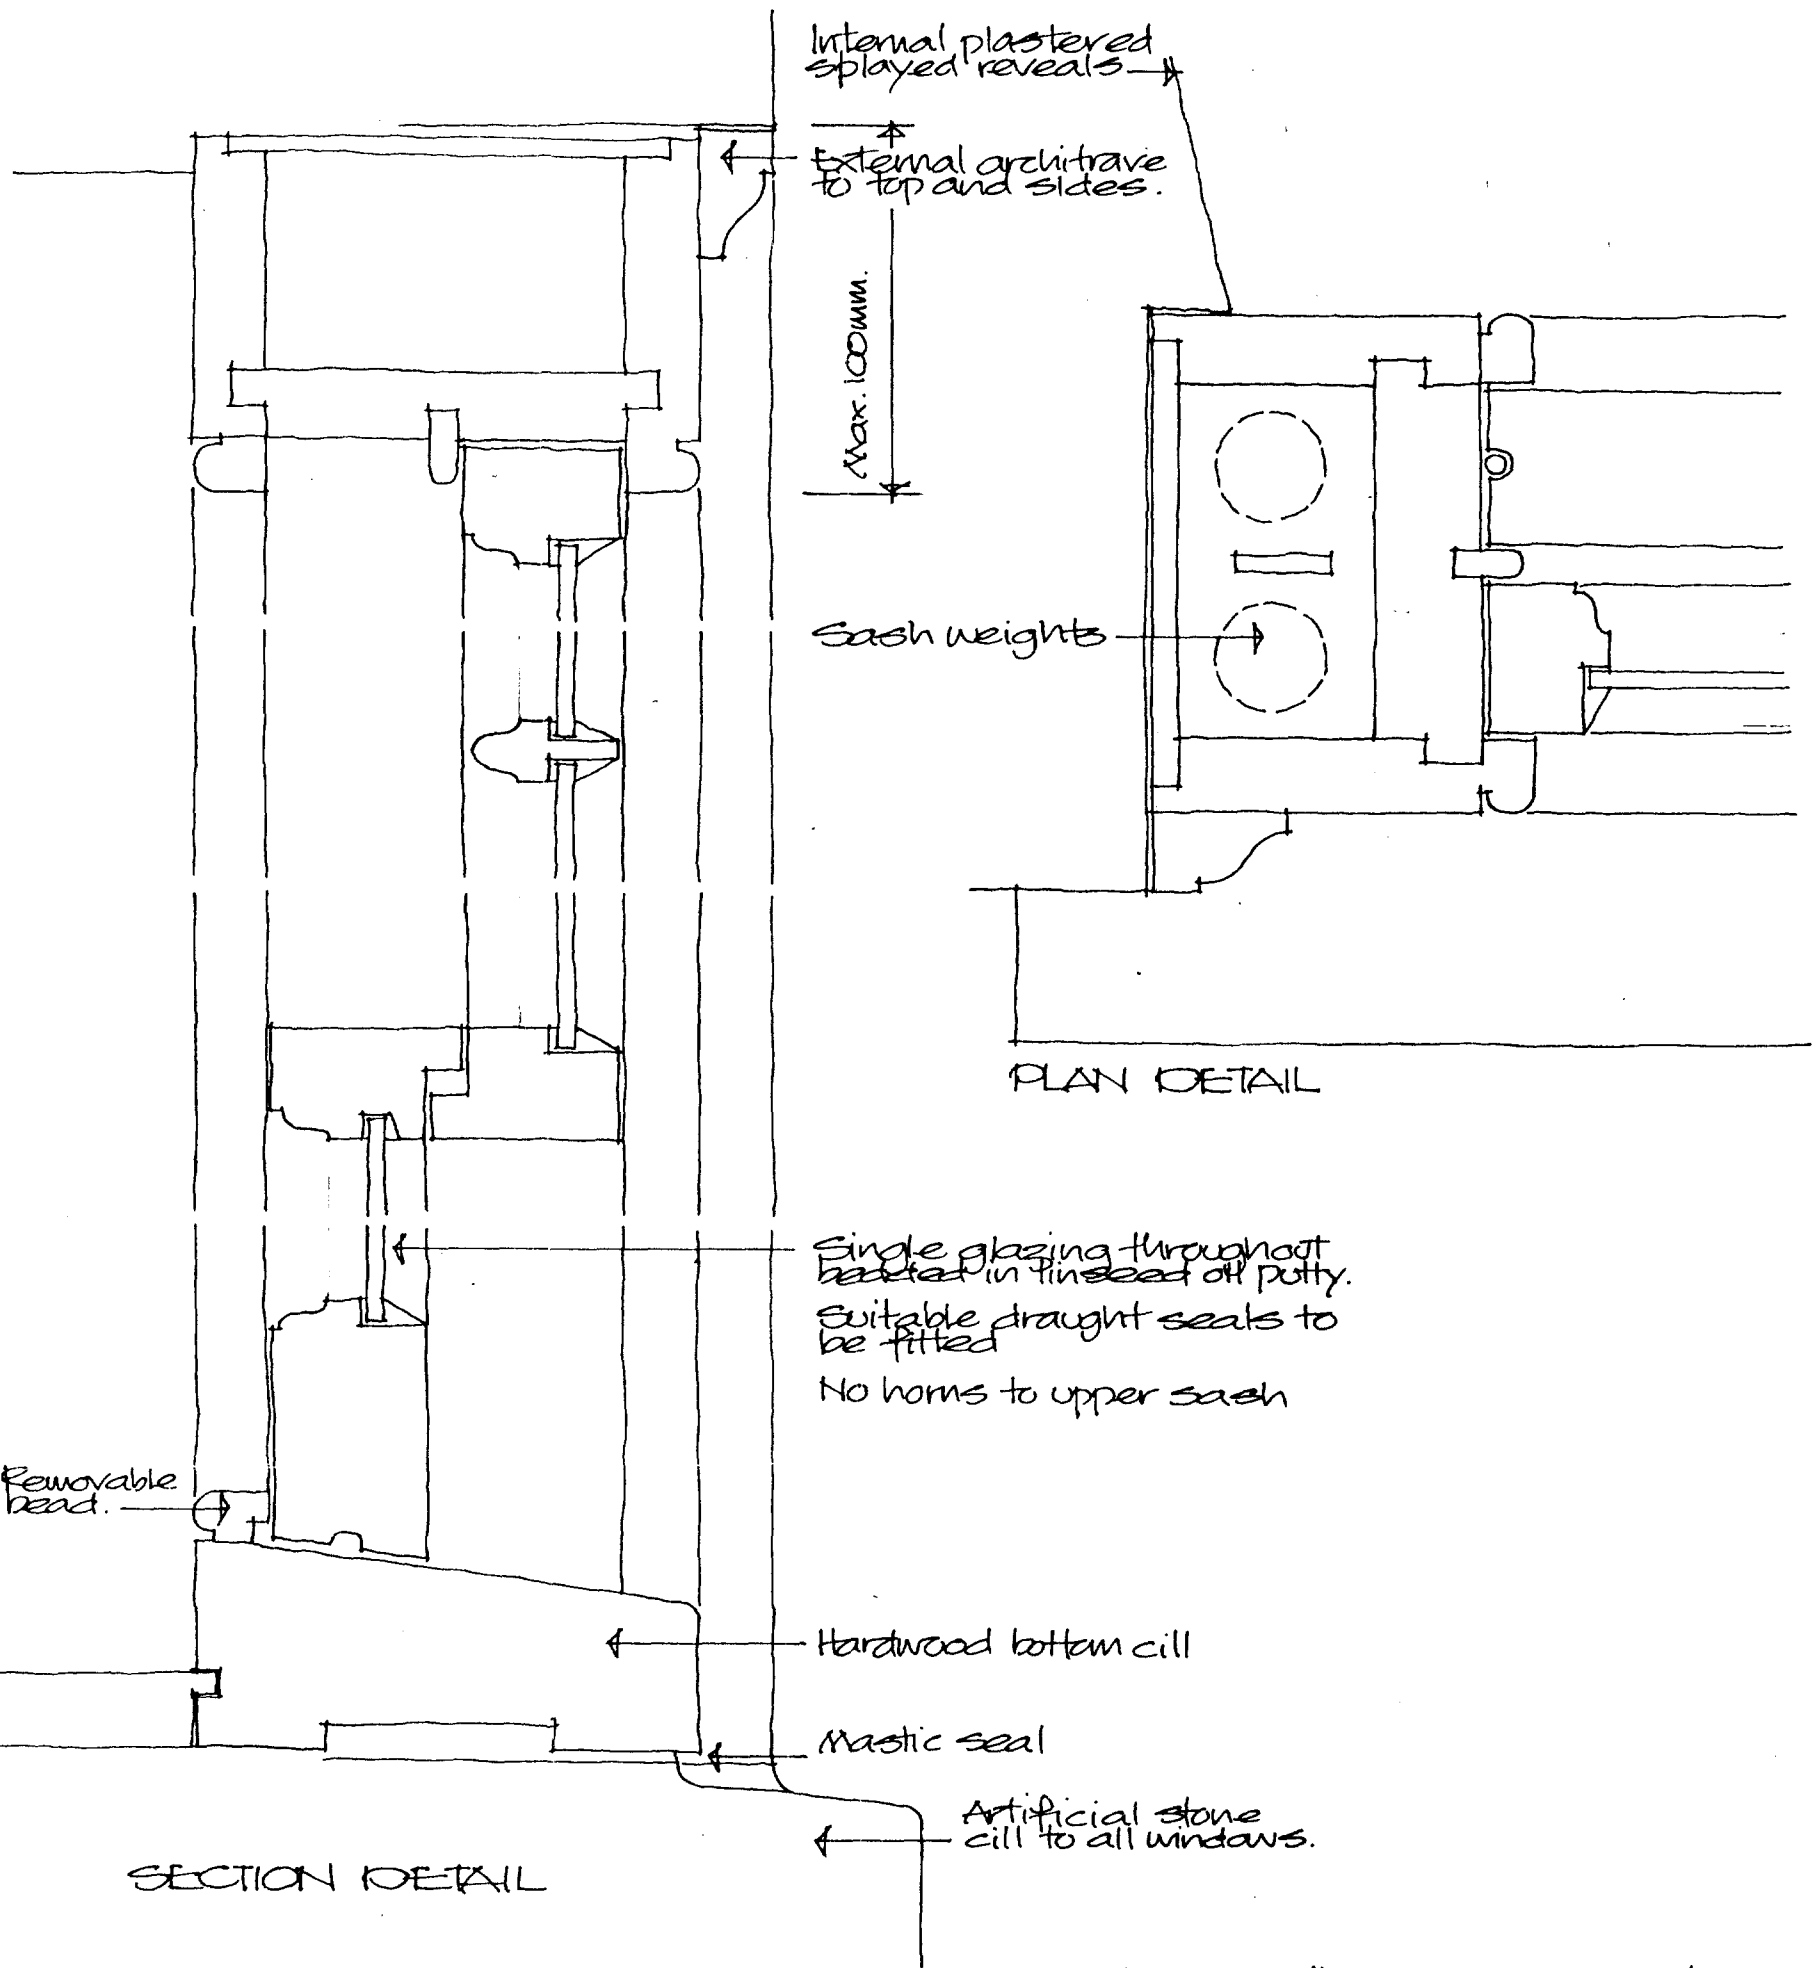


Scales 1:2 & full size Feb.98 Drg.no. 97/47/03


DETAILS OF PROPOSED REPLACEMENT WINDOW FRAMES SANDYGATE FARMHOUSE, SANDYGATE, SUTTON ST JAMES. FOR MR R.E. COCKERTON.

ALAN HORNSBY
ARCHITECTURAL SERVICES
'Little Acre'
Peak Hill, Cowbit,
Spalding, Lincs. PE12 6AW
Tel. Holbeach (01406) 380591


Do not scale off this drawing.
All site dimensions to be checked before work commences.

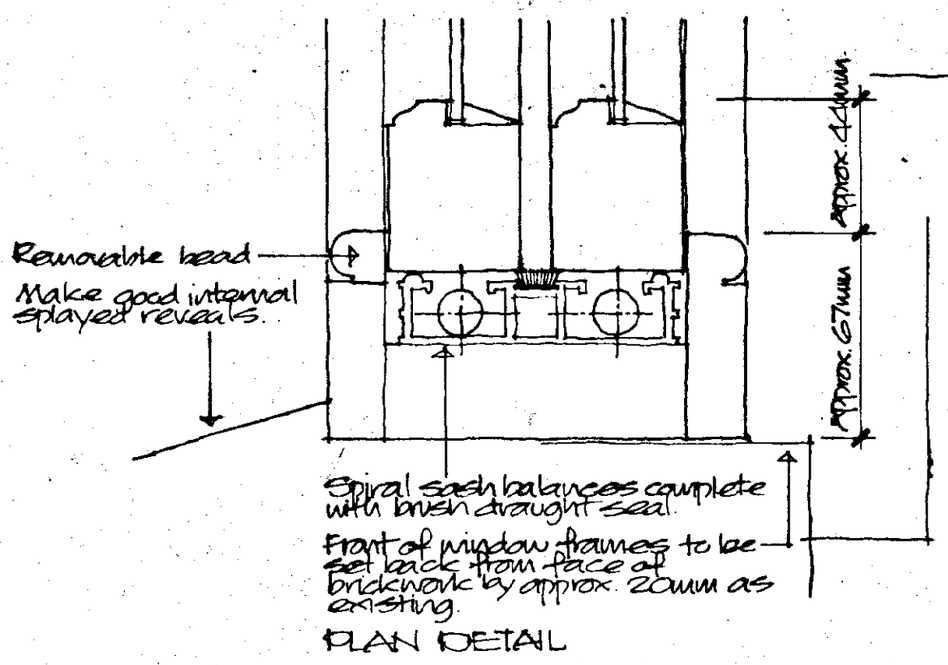


PLAN DETAIL

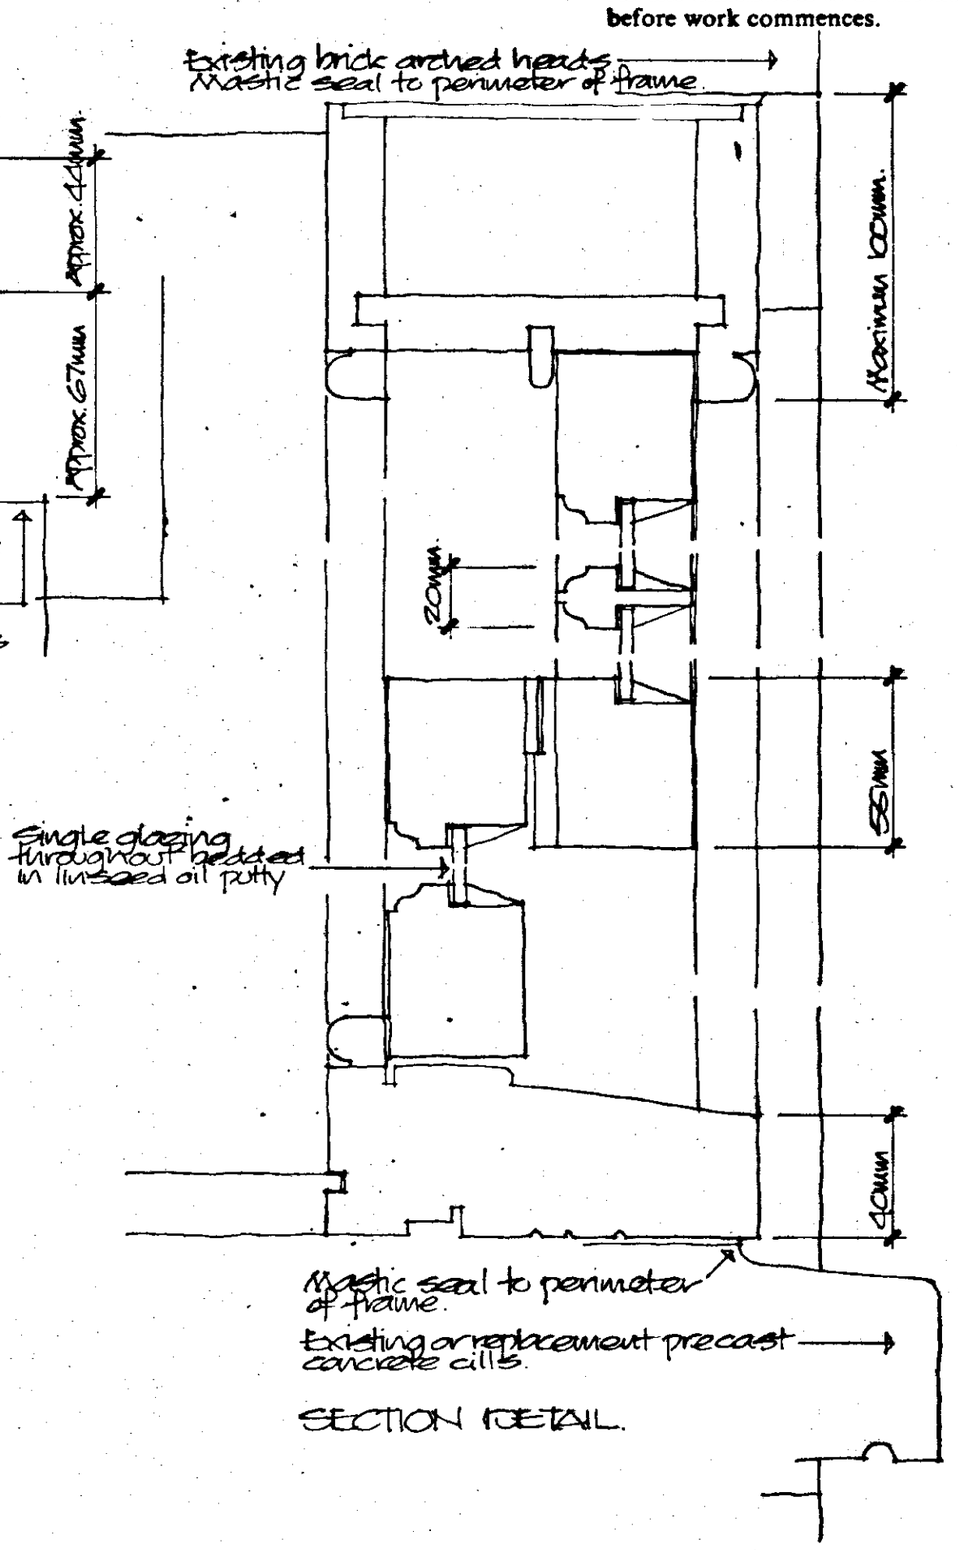


SECTION DETAIL.

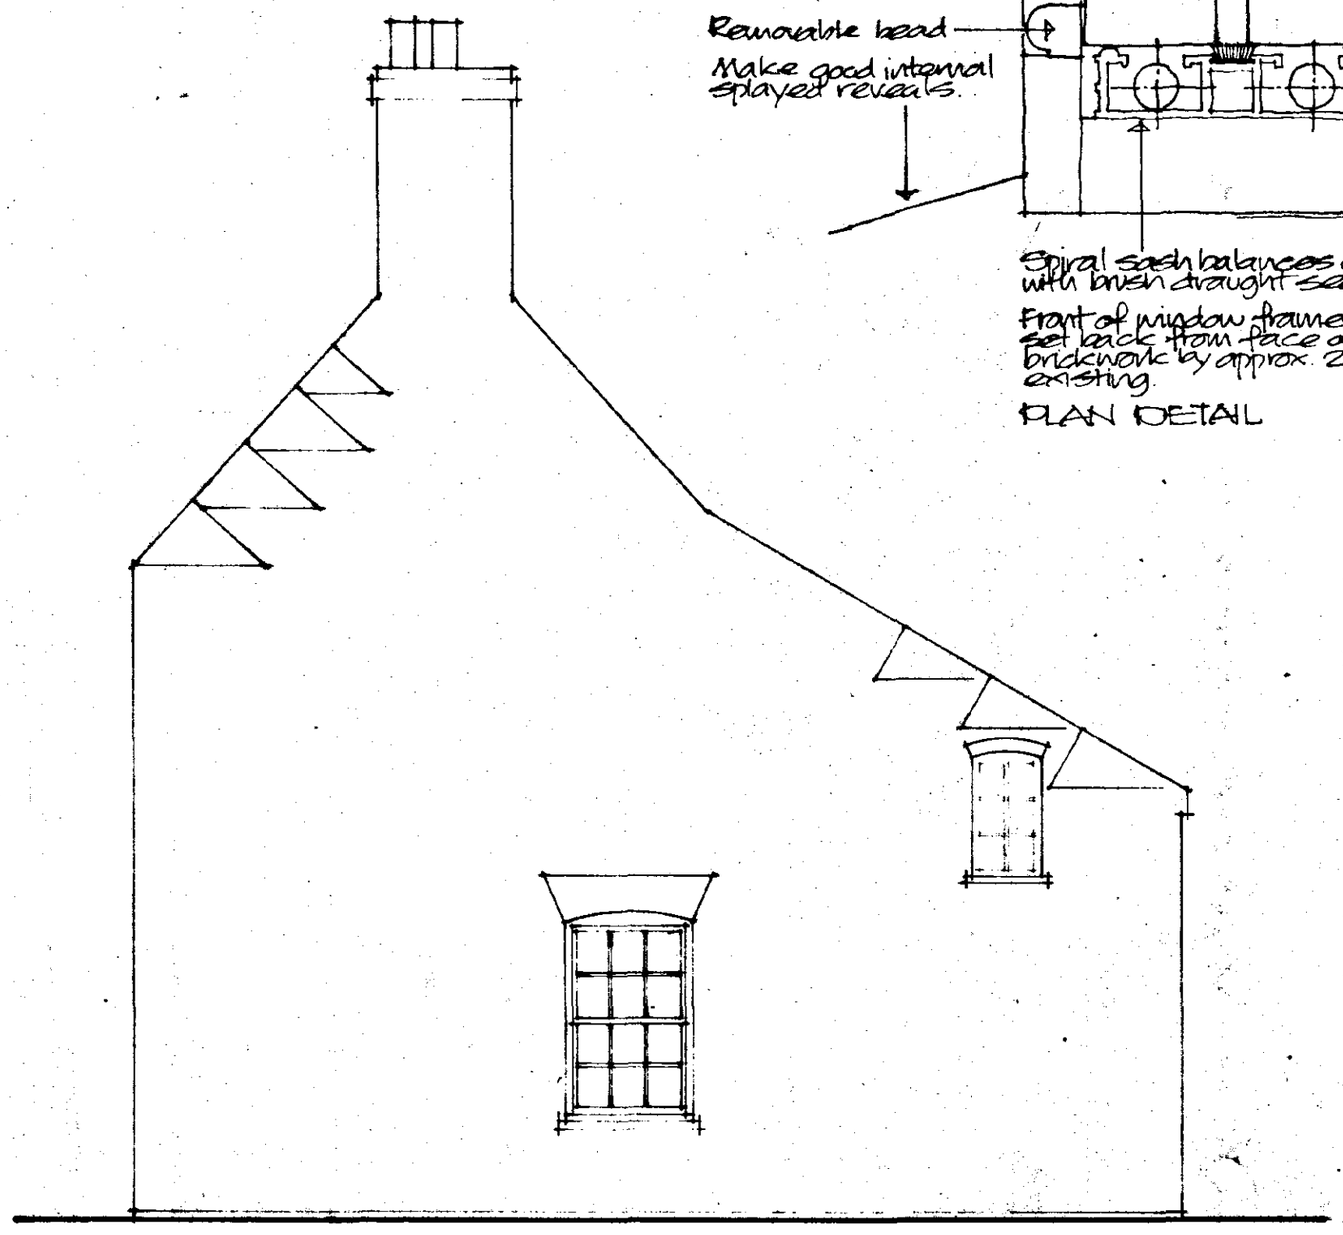

SOUTH EAST ELEVATION

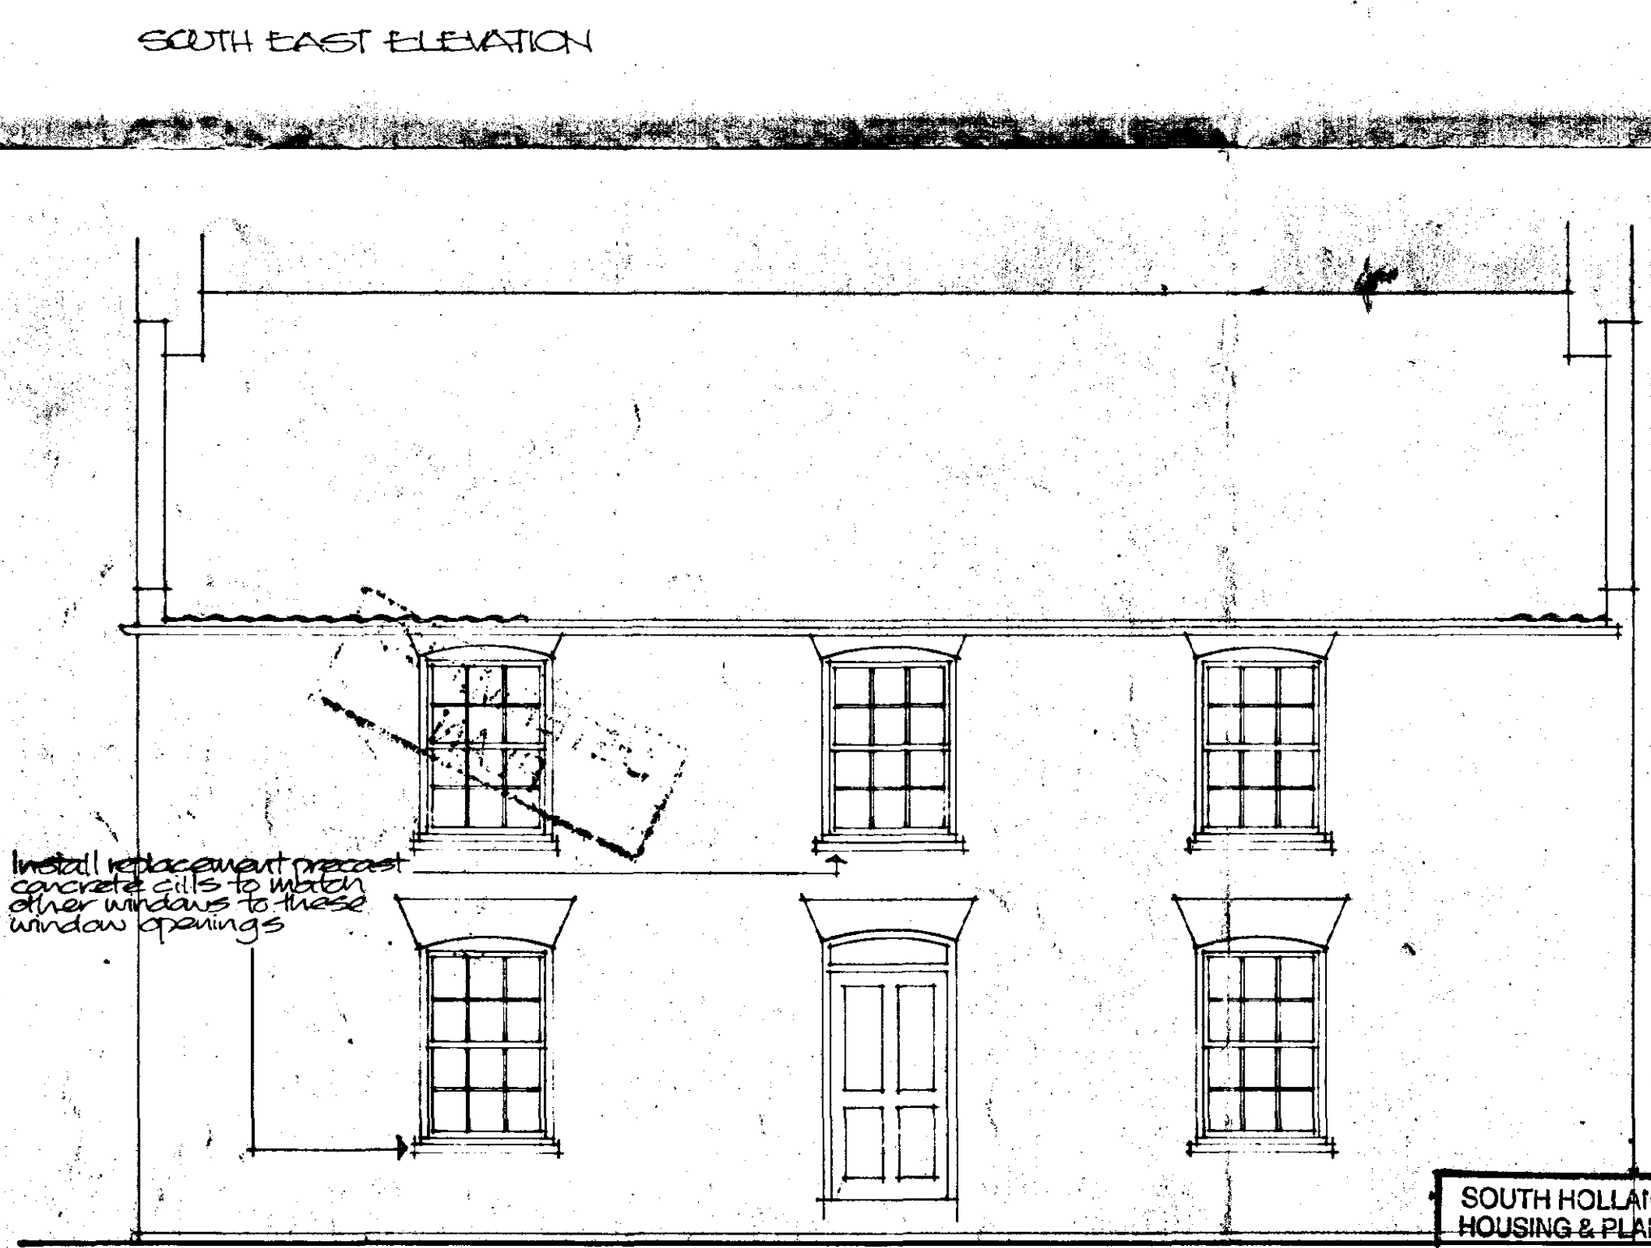

SOUTH WEST ELEVATION

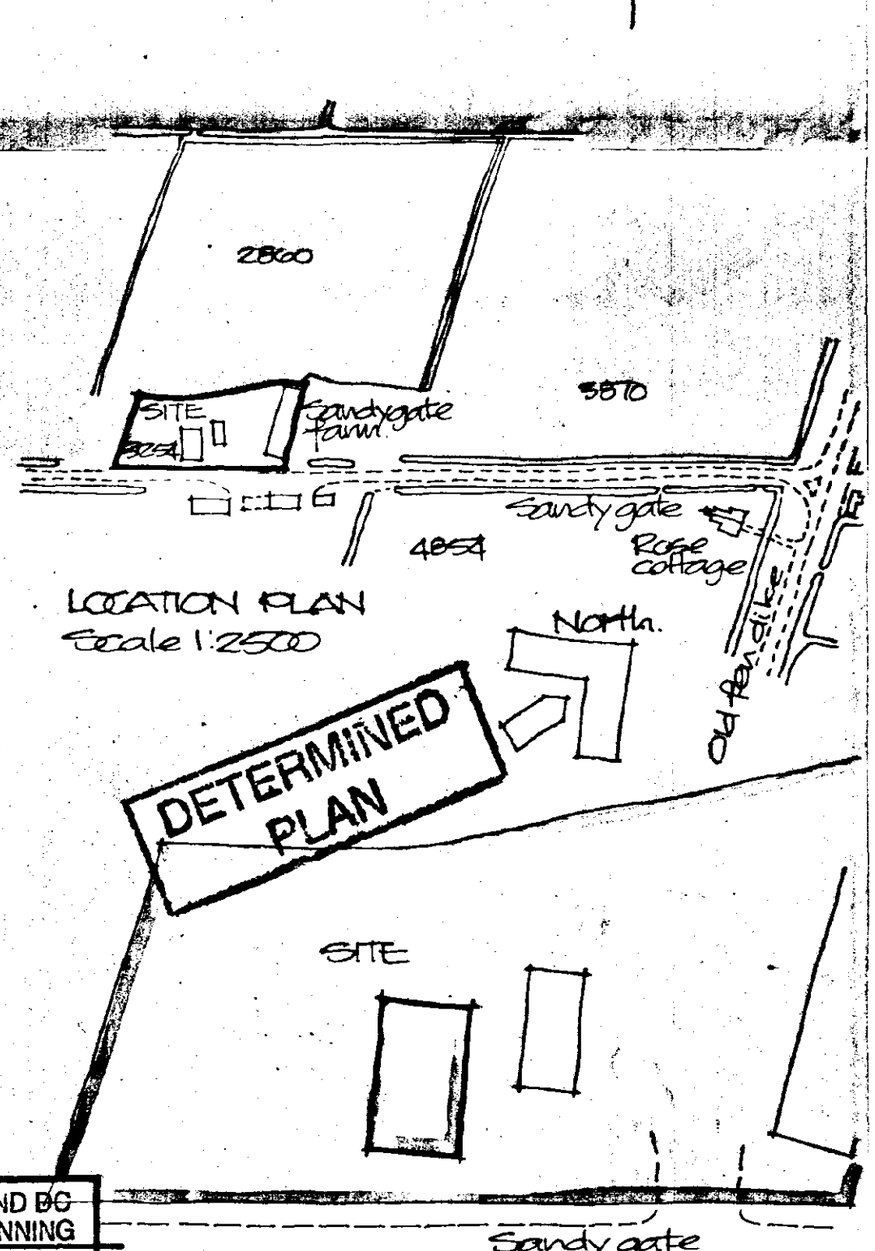

LOCATION PLAN
Scale 1:2500

BLOCK PLAN
Scale 1:500

SOUTH HOLLAND DC
HOUSING & PLANNING
19 NOV 1997
Ref:

Project
PROPOSED REPLACEMENT OF 6 no. WINDOW FRAMES SANDYGATE FARMHOUSE, SANDYGATE, SUTTON ST. JAMES.

Client
MR. R.E. COCKERTON

ALAN HORNSBY
ARCHITECTURAL SERVICES
'Little Acre'
Peak Hill, Cowbit,
Spalding, Lincs. PE12 6AW
Tel. Holbeach (01406) 380591

Scale 1:50/1:2
Date Nov.97
Drg. no. 97/47/01.

AM ADMEL 230