
LANDSCAPING, FENCING & TREE PLANTING SCHEME.

A - MIXED HEDGE
(a) Hawthorn (Crataegus Monogyna)
(b) Beech (Fagus Sylvatica)
(c) Blackthorn (Prunus Spinosa)
(d) Buckthorn (Rhamnos Cathartica)


B - SILVER BIRCH - Feathered
C - HAWTHORN - Feathered
D - 1.80 METRE HIGH CLOSE BOARDED FENCE -Reducing to 1 metre @ roadway
E - EXISTING ACCESS TO DRAWDIKE.
F - LINCOLNSHIRE TIMBER POST & RAIL FENCING.

All planting to be in accordance with BS 4428:1989 and amendment No. 1 (1991)
All trees to be planted with minimum 0.6m plastic mulch mat and to be staked, tied and tubed.
1/3 to ½ bag of peat free tree and shrub planting compost to be incorporated into backfill for each tree hole.

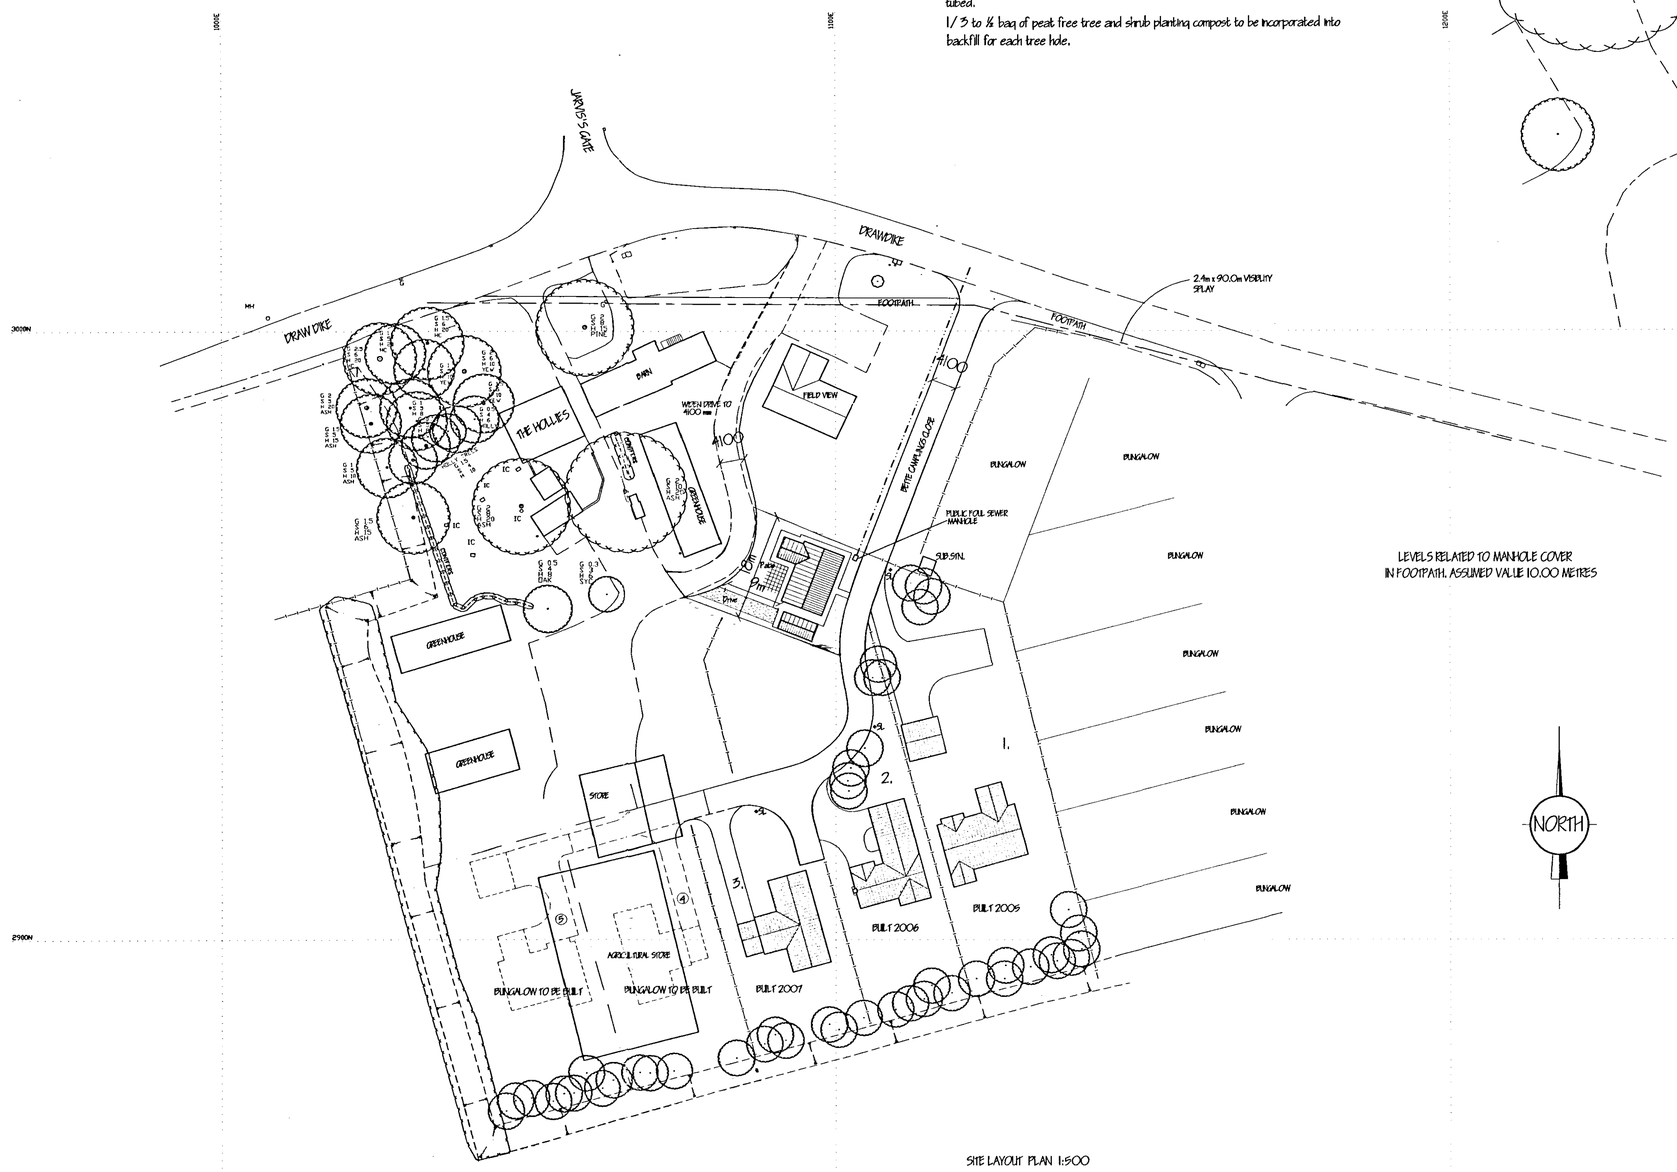

SITE LAYOUT PLAN 1:500

LEVELS RELATED TO MANHOLE COVER IN FOOTPATH. ASSUMED VALUE 10.00 METRES

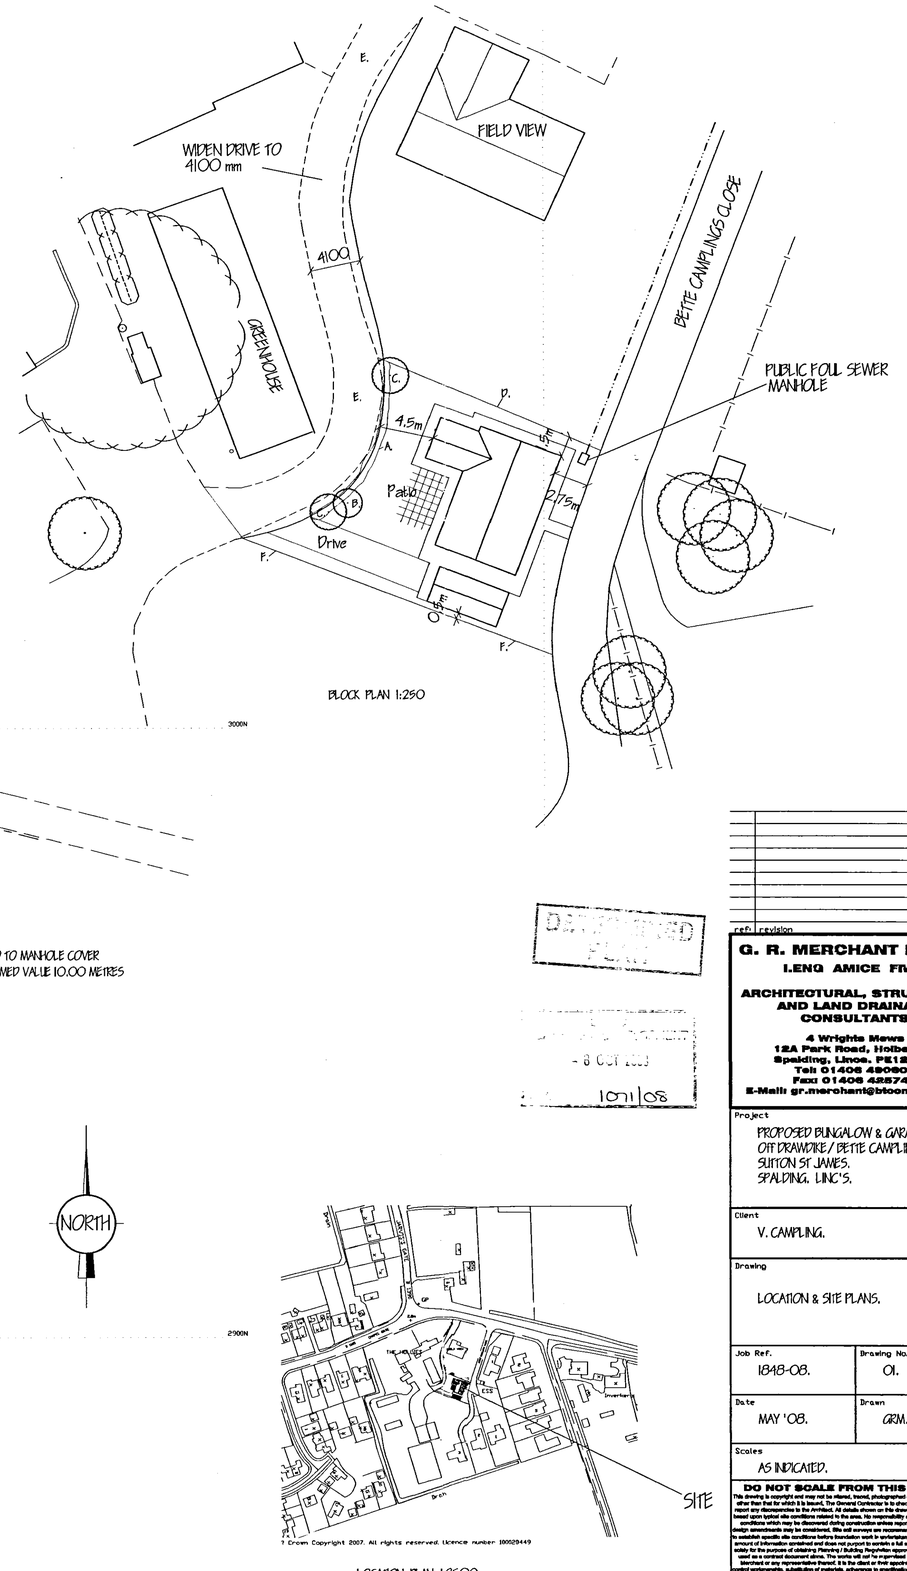

BLOCK PLAN 1:250

NORTH

© Crown Copyright 2007. All rights reserved. Licence number 100029449

LOCATION PLAN 1:2500

DEVELOPMENT CONTROL PLANS
- 8 OCT 2008
10/1/08

ref.	revision	date

G. R. MERCHANT LTD.
I.ENG AMICE FInstO
ARCHITECTURAL, STRUCTURAL AND LAND DRAINAGE CONSULTANTS
4 Wrights Mews
12A Park Road, Holbeach,
Spalding, Lincs. PE12 7EE
Tel: 01406 420600
Fax: 01406 425744
E-Mail: gr.merchant@btconnect.com

Project
PROPOSED BUNGALOW & GARAGE.
OFF DRAWDIKE / BETTE CAMPLING CLOSE.
SUTTON ST. JAMES.
SPALDING. LINC'S.

Client
V. CAMPLING.

Drawing
LOCATION & SITE PLANS.

Job Ref.	Drawing No.
1848-08.	01.
Date: MAY '08.	Drawn: GRM.

Scales
AS INDICATED.

DO NOT SCALE FROM THIS DRAWING

This drawing is copyright and may not be altered, traced, photographed or used for any other purpose other than that for which it is issued. The General Contractor is to check all dimensions on site and report any discrepancies to the Architect. All details shown on this drawing including foundations are based upon typical site conditions related to the area. No responsibility can be accepted for abnormal conditions which may be discovered during construction unless reported to the Architect as that design amendments may be considered. Site soil surveys are recommended to ascertain if foundations to establish specific site conditions before foundation work in undertaken. This drawing is limited in the amount of information contained and does not purport to contain a full specification of the works. It is solely for the purpose of obtaining Planning / Building Regulation approval. This drawing is not to be used as a contract document unless. The works will not be re-examined or inspected on site by G R Merchant Ltd. unless specifically instructed to do so. Any discrepancies, omissions or ambiguities in the contract documents, substitution of products, etc. shall be referred to the Architect / Engineer for clarification. All materials to be new unless otherwise stated and all components and materials etc. to be used fitted and installed etc. in strict accordance with manufacturers instruction and relevant code of practice. Materials shall conform to appropriate British standard specification or BBA certificate or European code equivalent. The Employer / Client shall ensure that the selected contractor is conversant with and adopts all measures necessary to achieve compliance with Health and Safety legislation for Building sites and Work places. The Employer / Client is advised that should the works need to comply with the Construction Design and Management Regulations an independent Planning Supervisor will be required. The works shall complete of all that is shown on the drawing and details. Work that may not specifically be shown but may be reasonably inferred as necessary to carry out the works shall be deemed to be be included. It is the plot / land owners responsibility to be aware of the Party Wall etc. Act 1996, when building in close proximity to adjoining neighbors boundaries.