




Section A-A
Scale: 1:100



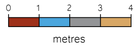


Front Elevation (SW)
Scale: 1:100

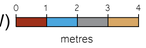

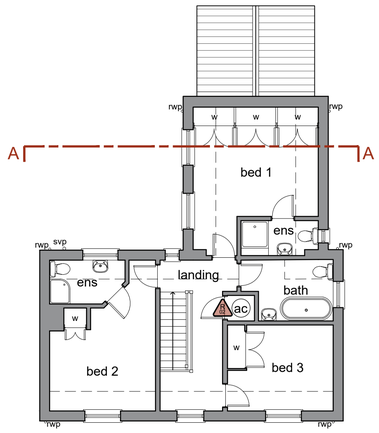


First Floor Plan
Scale: 1:100

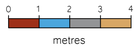




Side Elevation (SE)
Scale: 1:100

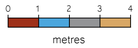

Rear Elevation (NE)
Scale: 1:100



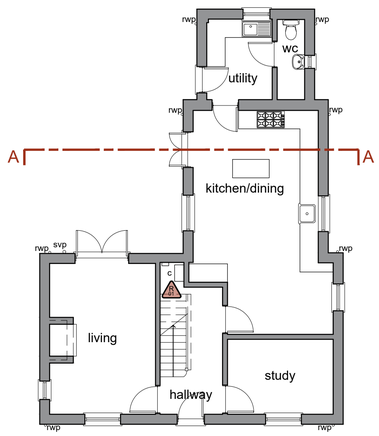


Ground Floor Plan
Scale: 1:100







Side Elevation (NW)
Scale: 1:100



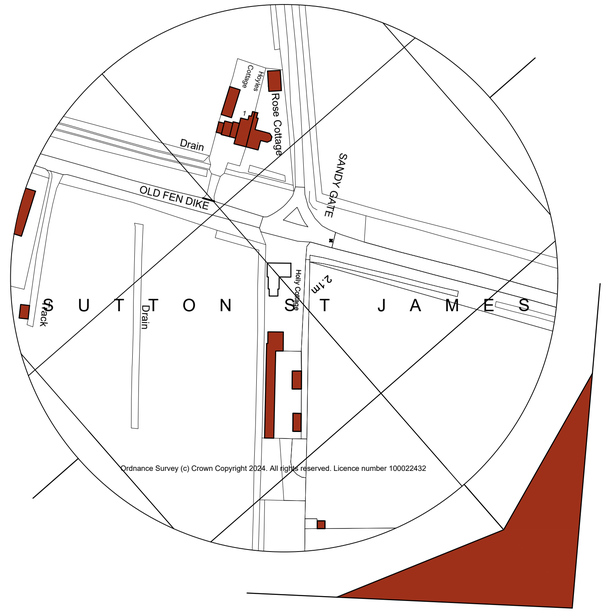


Location Plan
Scale: 1:1250

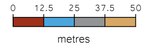

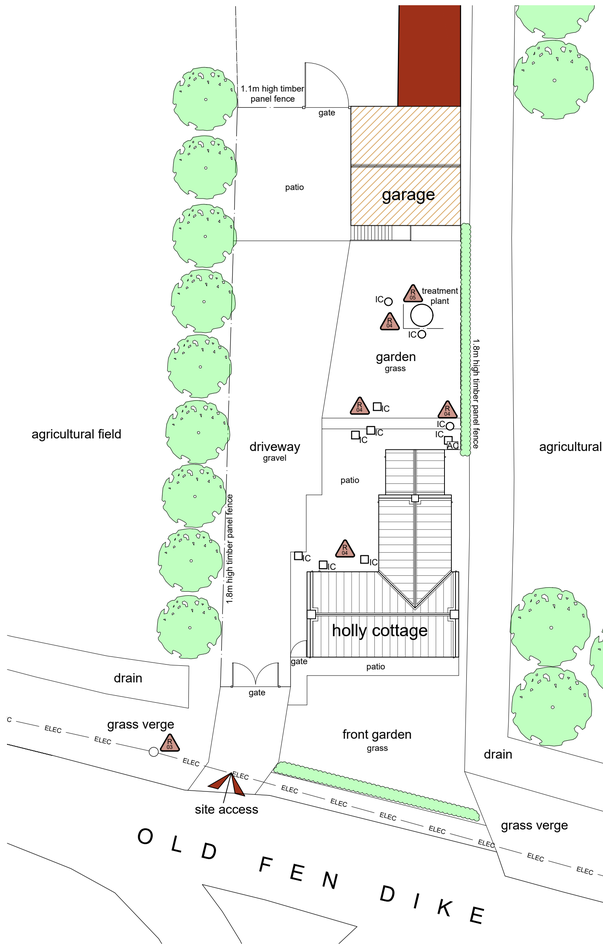


Site Plan
Scale: 1:200

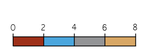


General Notes
1. All dimensions are shown in 'mm' unless otherwise stated.
2. The contractor, sub-contractors and suppliers must verify all dimensions on site prior to the commencement of any work.
3. This drawing is to be read in conjunction with all relevant engineers and specialist sub-contractors drawings and specifications.
4. Any discrepancies are to be brought to the designers attention.


ELEVATIONS KEY

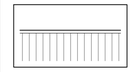

Indicates existing roof tile

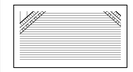


Indicates existing red brickwork

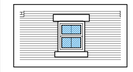


Indicates existing timber joinery in cream

SITE PLAN KEY

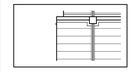

Indicates existing surveyed building

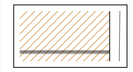

Indicates existing partially surveyed building on site



Indicates existing buildings taken from OS Map



Indicates approximate position of existing soft landscaping



Indicates existing site access

Indicates existing site risks identified on physical site survey

SITE RISK NOTIFICATION KEY
To be used with reference to the accompanying Project Risk Register

S01	Existing Services
S02	Hot Water Tank
S03	Overhead Cables
S04	Inspection Chambers
S05	Treatment Plant

Status

AS EXISTING

SWANN EDWARDS
ARCHITECTURE
Swann Edwards Architecture Limited, Black Barn, Fen Road, Guyhirn, Wisbech, Cambs. PE13 4AA
t 01945 450694 e info@swannedwards.co.uk w www.swannedwards.co.uk

Job Title
Proposed Extension at Holly Cottage, Old Fendyke, Sutton St James, Spalding, PE12 0HE

Drawing Title
Survey Drawing

Date: October 2024	Drawn by: GT
	Checked by: SHe
Job No.: SE-2187	Sheet Size: A1
Dwg No.: 100	Revision

Swann Edwards Architecture Limited ©