



Section A-A
Scale: 1:100

0 1 2 3 4
metres

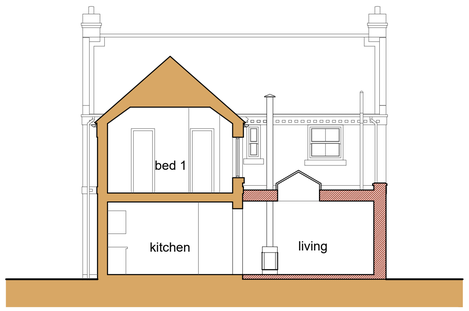

Front Elevation (SW)
Scale: 1:100

0 1 2 3 4
metres

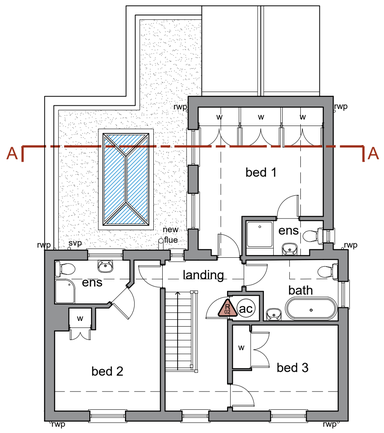


First Floor Plan
Scale: 1:100

0 1 2 3 4
metres




Side Elevation (SE)
Scale: 1:100

0 1 2 3 4
metres

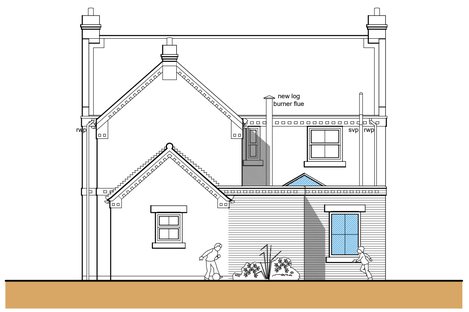

Rear Elevation (NE)
Scale: 1:100

0 1 2 3 4
metres

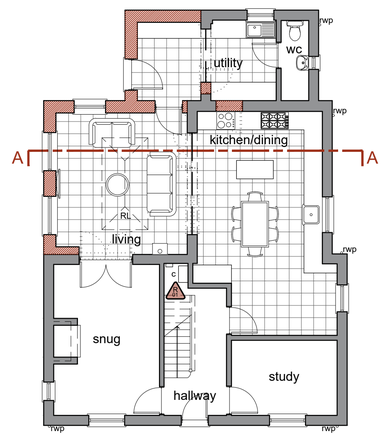


Ground Floor Plan
Scale: 1:100

0 1 2 3 4
metres




Side Elevation (NW)
Scale: 1:100

0 1 2 3 4
metres

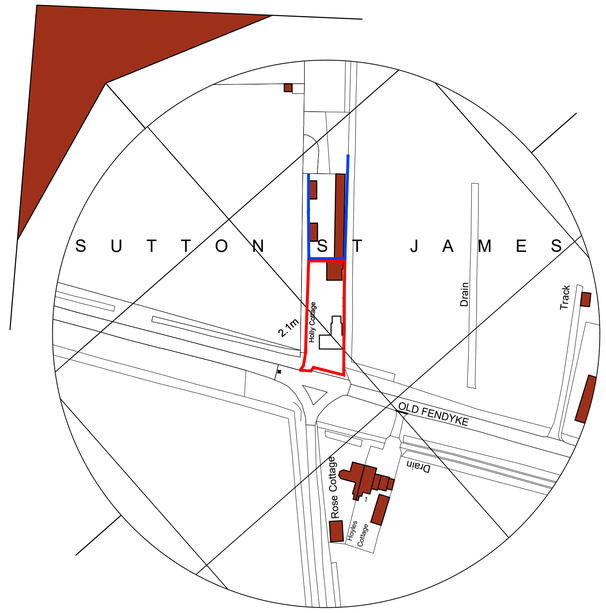

Location Plan
Scale: 1:1250

0 12.5 25 37.5 50
metres

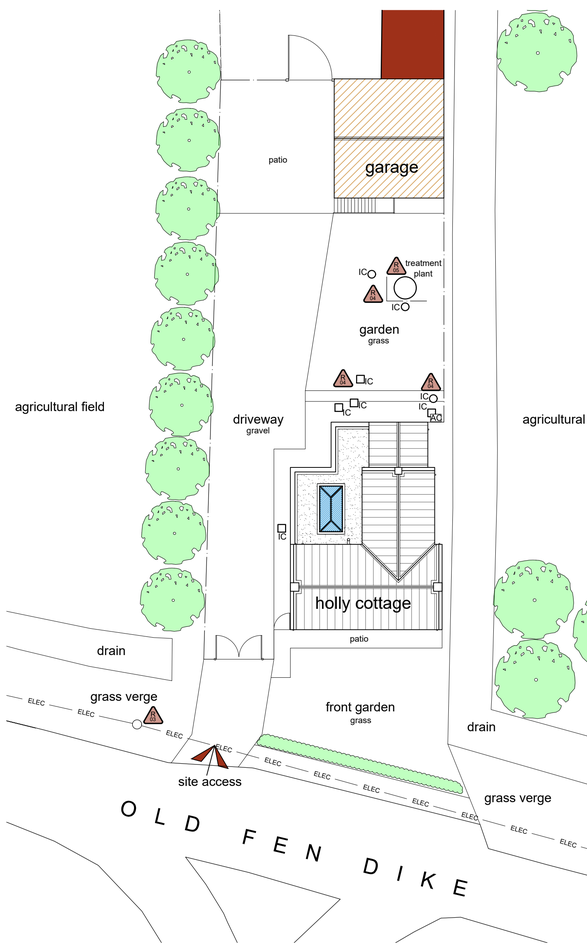

Site Plan
Scale: 1:200

0 2 4 6 8
metres

General Notes
1. All dimensions are shown in 'mm' unless otherwise stated.
2. The contractor, sub-contractors and suppliers must verify all dimensions on site prior to the commencement of any work.
3. This drawing is to be read in conjunction with all relevant engineers and specialist sub-contractors drawings and specifications.
4. Any discrepancies are to be brought to the designers attention.

ELEVATIONS KEY
- Indicates proposed brickwork to match existing
- Indicates proposed aluminium joinery with cream timber finish to match existing

WALL KEY
- Indicates existing surveyed walls/features to be retained
- Indicates existing surveyed walls/features to be demolished
- Indicates proposed walls/features

SITE PLAN KEY
- Indicates existing surveyed building
- Indicates proposed extension
- Indicates existing partially surveyed building on site
- Indicates existing buildings taken from OS Map
- Indicates approximate position of existing soft landscaping
- Indicates existing site access to be retained and utilised for the proposal

SITE RISK NOTIFICATION KEY
To be used with reference to the accompanying Project Risk Register

S01	Existing Services	S02	Hot Water Tank
S03	Overhead Cables	S04	Inspection Chambers
S05	Treatment Plant		

Status

PLANNING

SWANN EDWARDS
ARCHITECTURE
Swann Edwards Architecture Limited, Black Barn, Fen Road, Guyhirn, Wisbech, Cambs. PE13 4AA
t 01945 450694 e info@swannedwards.co.uk w www.swannedwards.co.uk

Job Title
Proposed Extension at Holly Cottage, Old Fendyke, Sutton St James, Spalding, PE12 0HE

Date: November 2024	Drawn by: GT
	Checked by: SHe
Job No.: SE-2187	Sheet Size: A1
Dwg No.: PP1000	Revision:

Drawing Title
Planning Drawing

Swann Edwards Architecture Limited ©