


This drawing is copyright and may not be altered, traced, copied photographed or used for any purpose other than that for which it is issued without consent of Broadgate Homes (Spalding) Ltd.

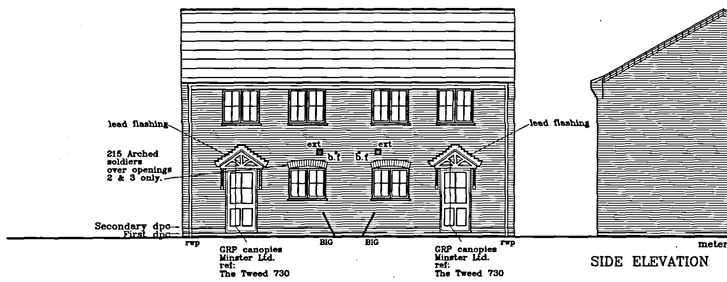


FRONT ELEVATION

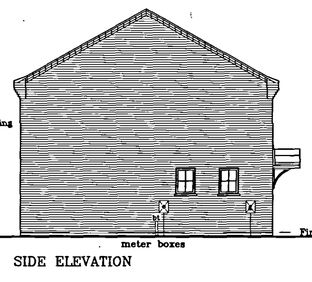


SIDE ELEVATION

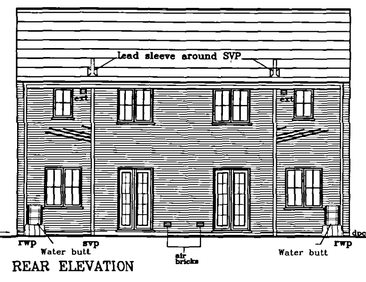


REAR ELEVATION

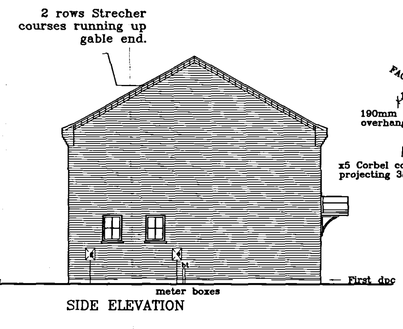


SIDE ELEVATION

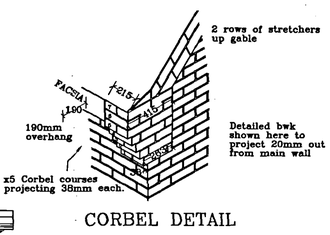

CORBEL DETAIL

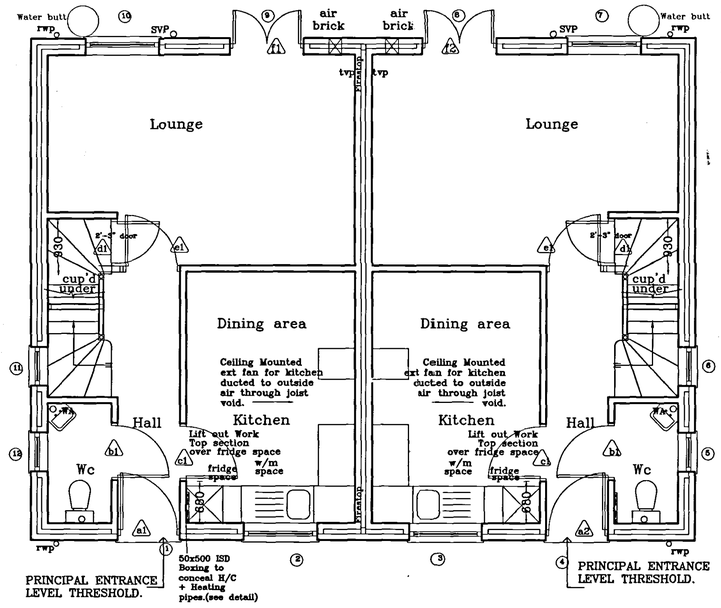

GROUND FLOOR LAYOUT

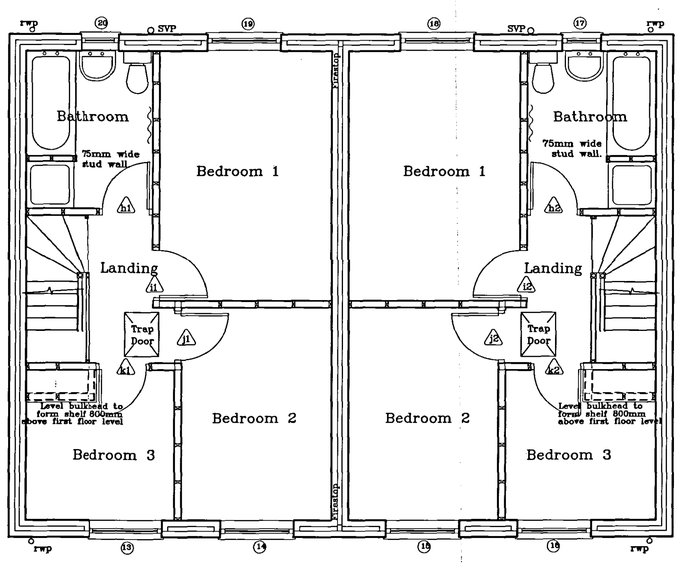

FIRST FLOOR LAYOUT

SHDC
Planning & Development
16 SEP 2005
Ref: 129/01

PROJECT TITLE

2no. SEMI-DETACHED HOUSES
LAND ADJACENT TO
No. 2 BAULKINS DROVE,
SUTTON ST JAMES,
SPALDING, LINCS

(for South Holland District Council)

DRAWING

FLOOR LAYOUTS
&
ELEVATIONS

	DESCRIPTION	DATE	BY

SCALE 1:50 1:100

DRAWN PM

DATE SEPT '05

DRAWING No. 0508/1,2/01