
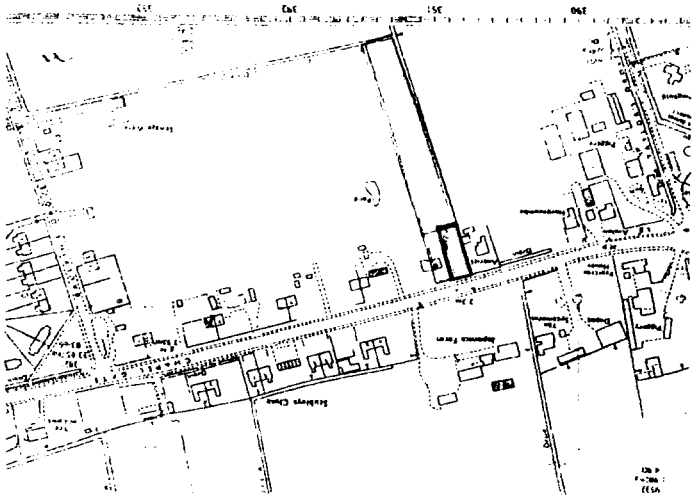


Location Plan 1:2500

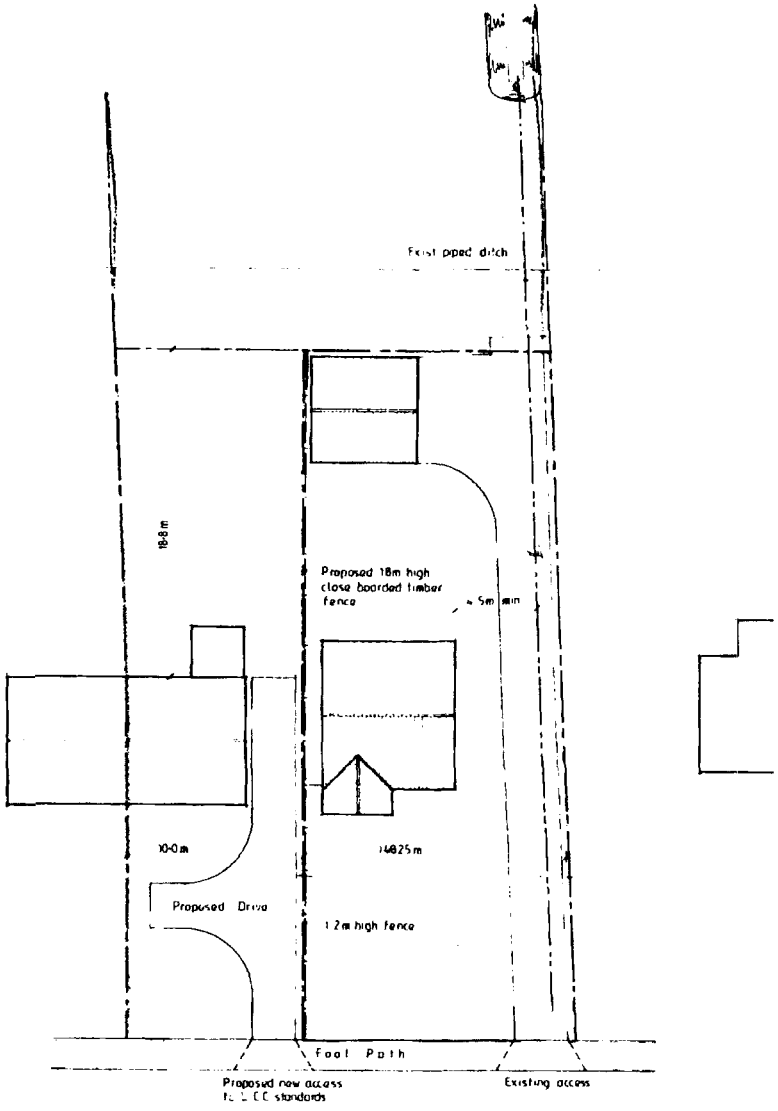

Chapel Gate.

BLOCK PLAN 1:200

DETERMINED PLAN

Notes & Schedules

SOUTH HOLLAND D.C.
PLAN DEPT
18 MAR 1994
REF. 0271/94

CONTRACTOR TO CHECK ALL DIMENSIONS ON SITE BEFORE WORK COMMENCES
COPYRIGHT RESERVED

revision	date	init.	revision details

COOPER ARCHITECTURAL DESIGN
BRIMAVON HOUSE GATE
SPALDING LINCS PE12 6JU


client
MR [redacted] S. SUTTON.

project
PROPOSED HOUSE & GARAGE
Adj. ~~94~~ 122 CHAPEL GATE,
SUTTON ST JAMES,
SPALDING,
LINC'S.


drawing
BLOCK & LOCATION PLAN

scale	drawing no
	LS 9332
date	drawn
FEB. '94	

1368/a

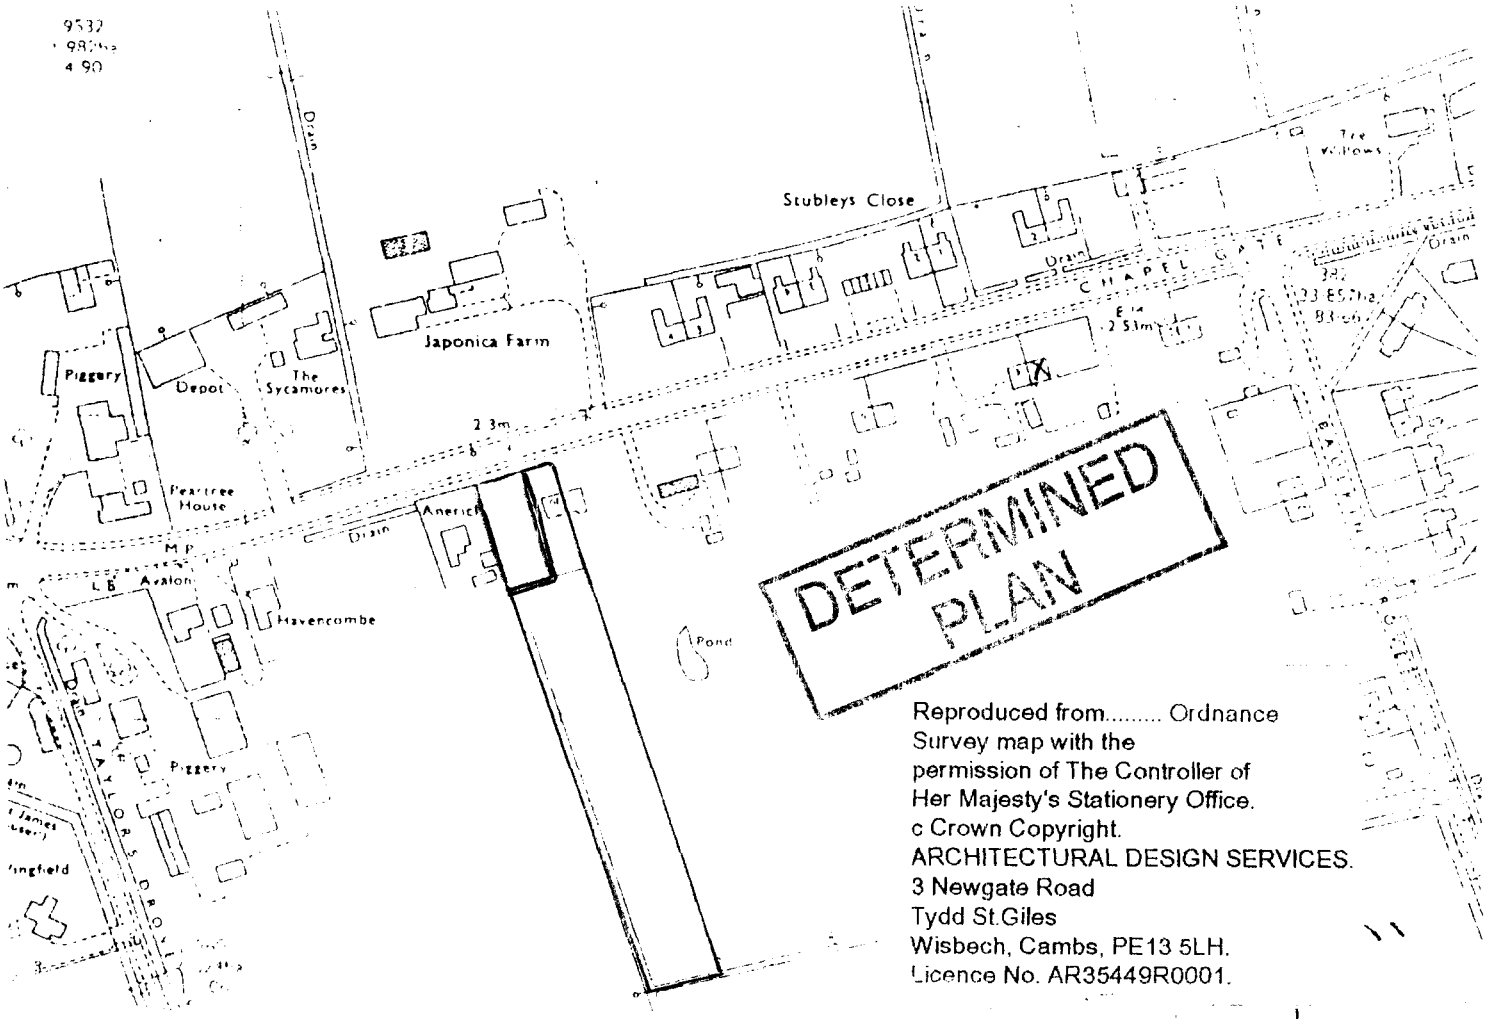

Reproduced from..... Ordnance Survey map with the permission of The Controller of Her Majesty's Stationery Office. c Crown Copyright.
ARCHITECTURAL DESIGN SERVICES.
3 Newgate Road
Tydd St.Giles
Wisbech, Cambs, PE13 5LH.
Licence No. AR35449R0001.

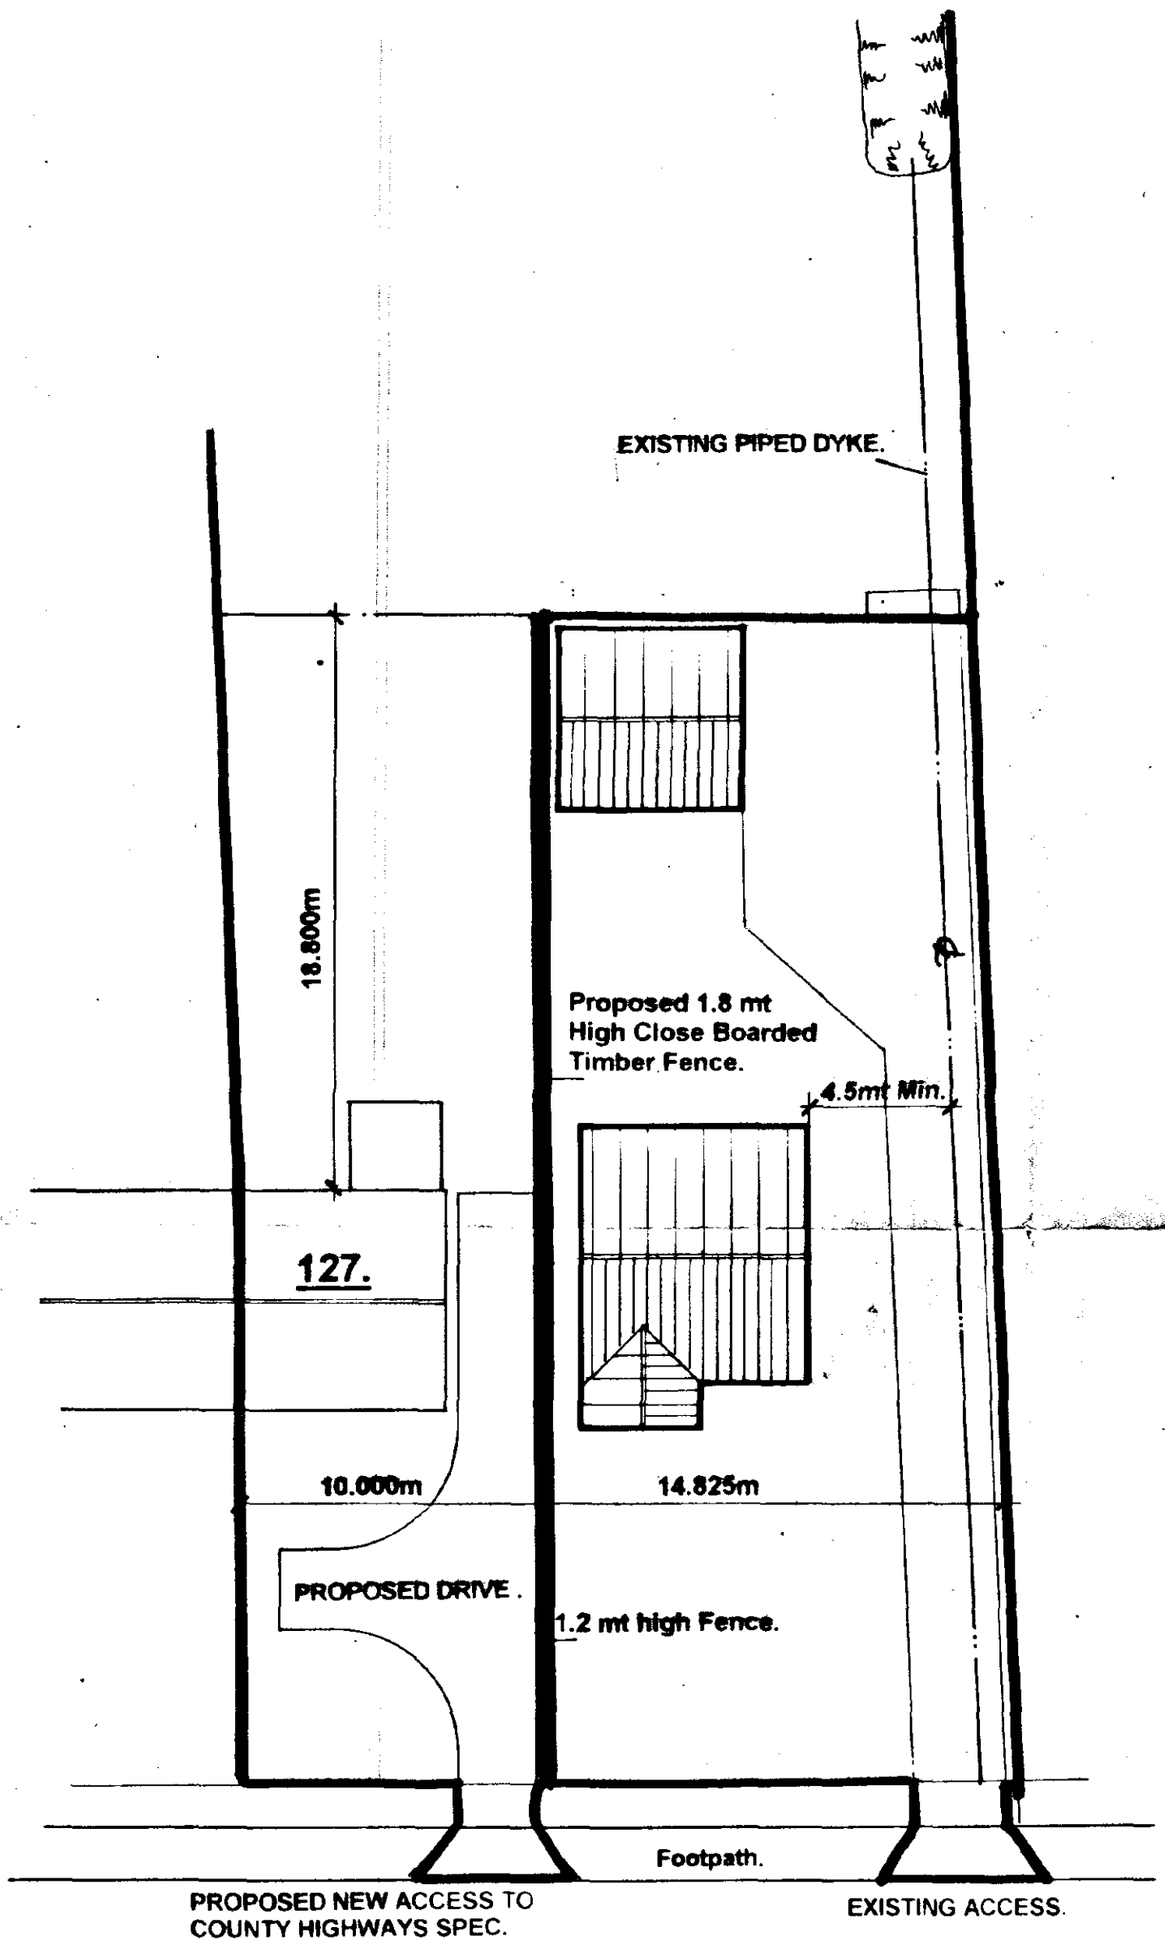

CHAPEL GATE.

SITE PLAN.

SOUTH HOLLAND DC
HOUSING & PLANNING
30 NOV 2001
Ref: 1368/01

Architectural

Design Services.

S.J. Thrower.
3 Newgate Road, Tydd St.Giles, Wisbech, Cambridgeshire.
Tel/Fax 01945 870022.

PLANNED

Proposed Dwelling and
Garage adj
To 127 Chapel Gate,
Sutton St James,
Spalding.

For. S. Sutton.

SITE AND LOCATION PLAN.

Scale 1: 200	Date. Nov 01.	Drwn.	Chkd.

Drwg no. FD/77701.