


All dimensions and levels to be verified on site.
Only figured Dimensions to be used.
Do not scale from this drawing.
Any discrepancies to be notified to the CA.
This drawing is the property of The Property Services Group.
Copyright is reserved by them and the drawing is issued on the condition that it is not copied, reproduced, retained or disclosed to any unauthorised person, either wholly or in part without the consent, in writing of The Property Services Group.

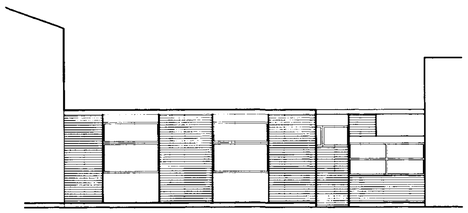


Existing Front Elevation
Scale 1:100

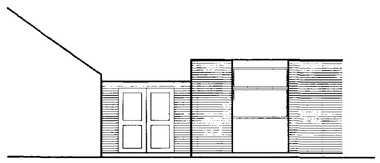


Existing Side Elevation
Scale 1:100

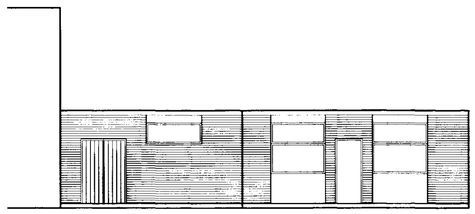


Existing Side Elevation
Scale 1:100

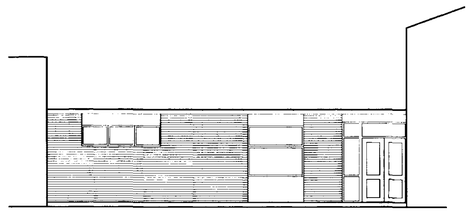


Existing Rear Elevation
Scale 1:100

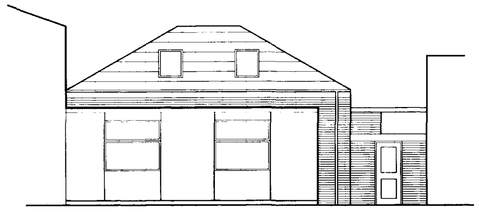


Proposed Front Elevation
Scale 1:100

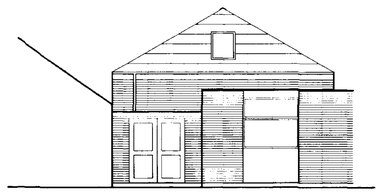


Proposed Side Elevation
Scale 1:100

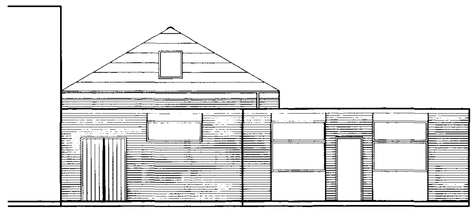


Proposed Side Elevation
Scale 1:100

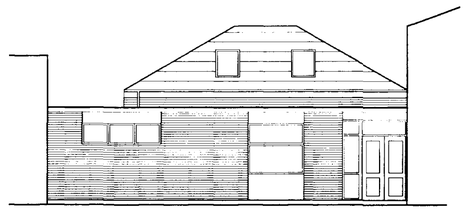


Proposed Rear Elevation
Scale 1:100

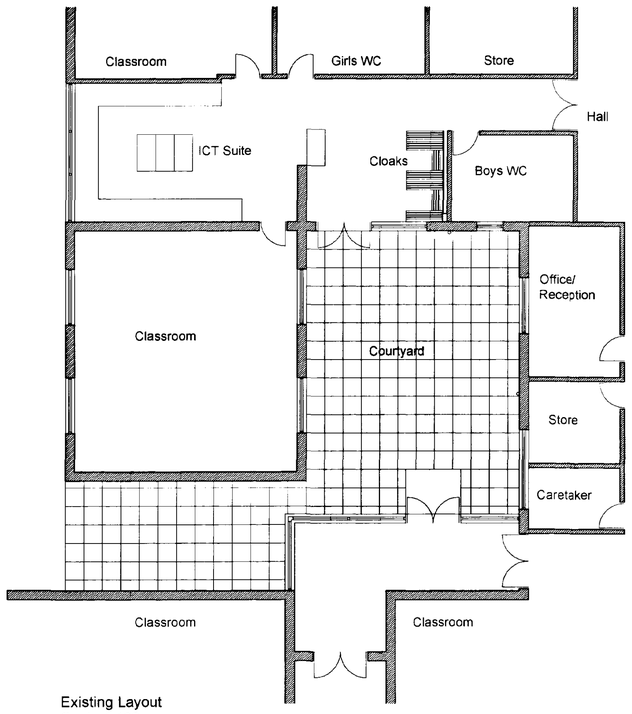

Existing Layout
Scale 1:100

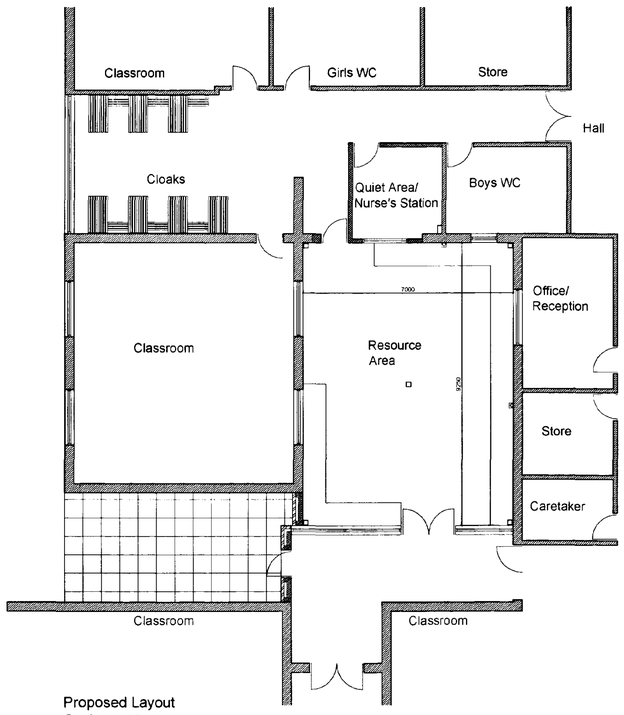

Proposed Layout
Scale 1:100

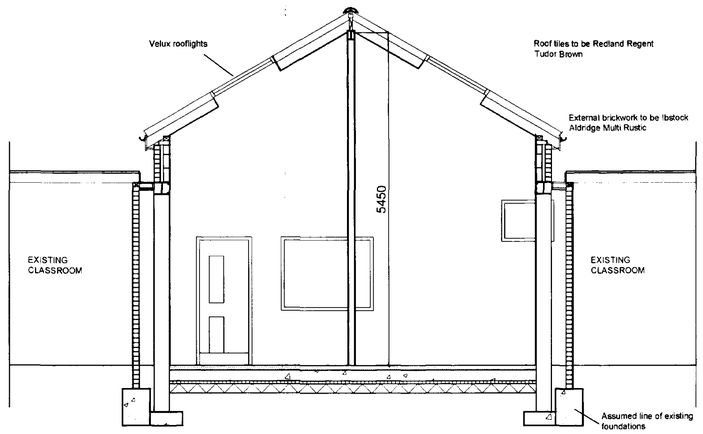

Typical Section
Scale 1:50

Highways & Planning
Directorate
26 NOV 2001
Planning & Conservation

DETERMINED
PLAN

HOUSING & PLANNING
14 DEC 2001
Ref: 1427/01

CLIENT	SUTTON ST. JAMES COMMUNITY PRIMARY SCHOOL			
The Property Services Group School Lane Sturton By Stow Lincolnshire LN1 2BY Telephone 01427 788333 Facsimile 01427 787710	Project	NEW RESOURCE AREA		
	Drawing	PLANNING PROPOSALS		
	Project No 259.05	Date Sept 2001	Scale 1:100 1:50	
	Drawing No	Revision	Drawn	