


FRONT (MAIN) ELEVATION

END ELEVATION

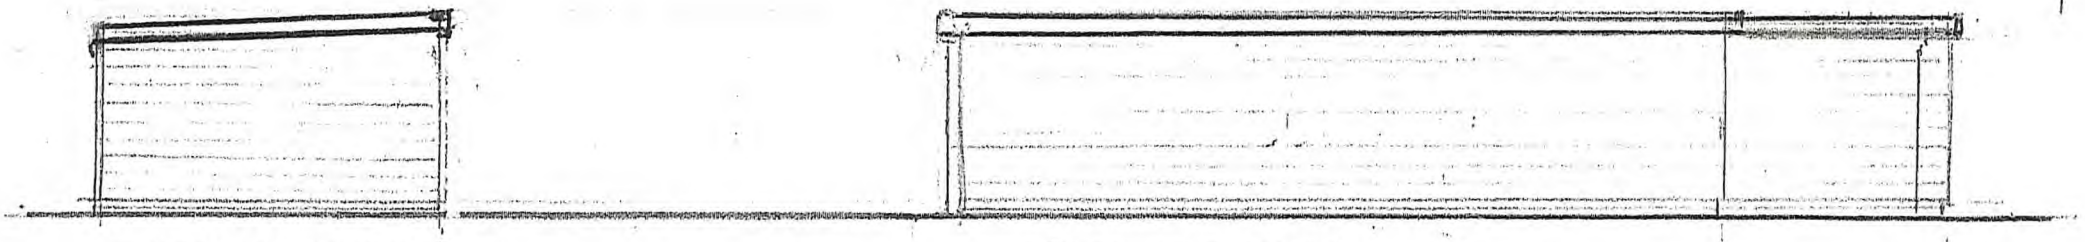

END ELEVATION
(ONTO BOUNDARY)

REAR ELEVATION
(ONTO SIDE BOUNDARY)

SCALE 1:100

DRAW NO: 02-KING-FEB 25
* REVISED