

Front Elevation (W)

Scale: 1:100 0 1 2 3 4 metres



Side Elevation (S)

Scale: 1:100 0 1 2 3 4 metres




Rear Elevation (E)

Scale: 1:100 0 1 2 3 4 metres




Side Elevation (N)

Scale: 1:100 0 1 2 3 4 metres

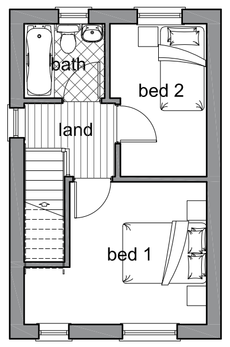

First Floor Plan

Scale: 1:100 0 1 2 3 4 metres

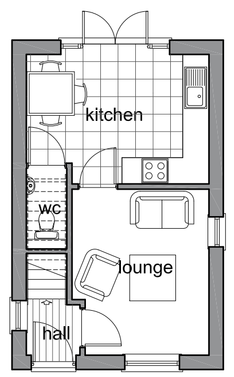


Ground Floor Plan

Scale: 1:100 0 1 2 3 4 metres



Site Plan

Scale: 1:200 0 2 4 6 8 metres

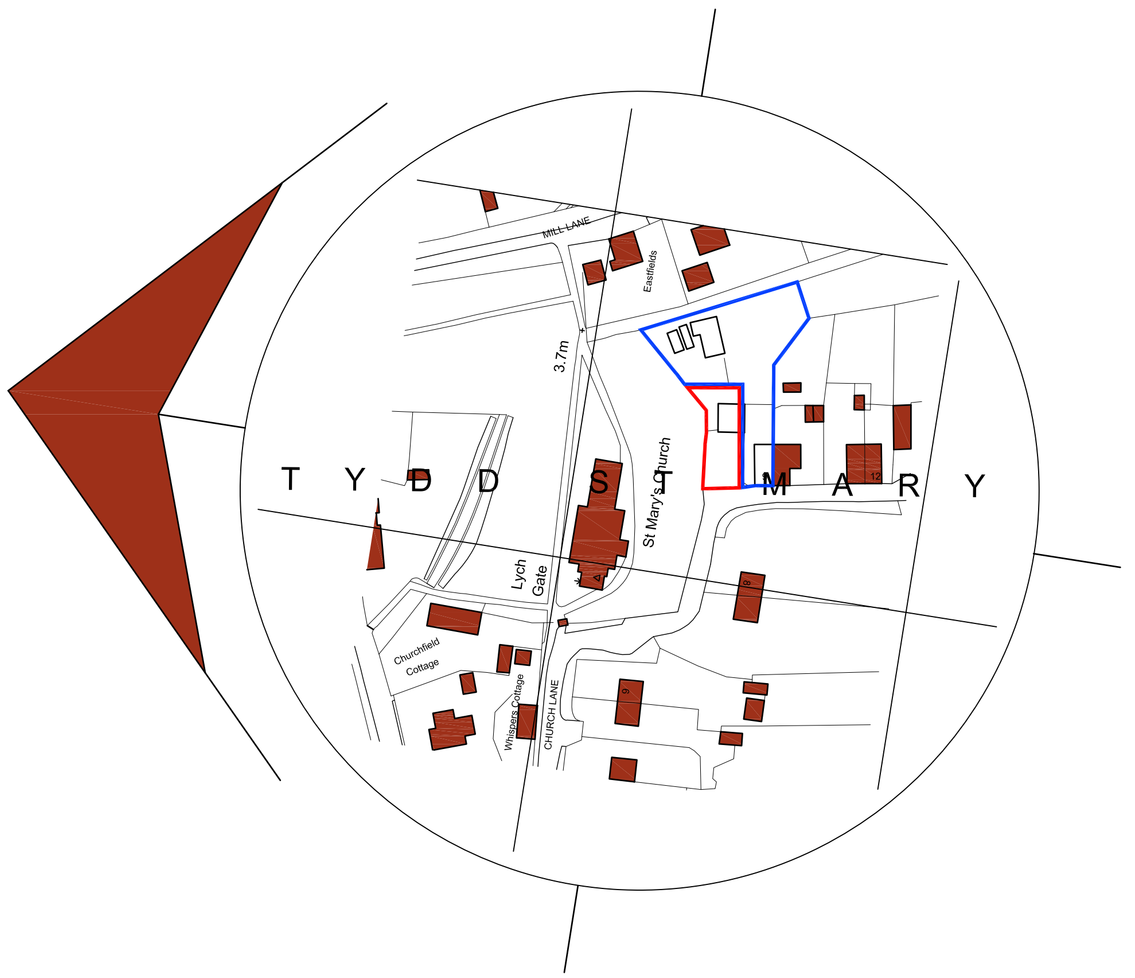

Location Plan

Scale: 1:1250 0 10 20 30 40 metres

General Notes

1. This drawing shall not be scaled, figured dimensions only to be used.
2. All dimensions are shown in 'mm' unless otherwise stated.
3. The contractor, sub-contractors and suppliers must verify all dimensions on site prior to the commencement of any work.
4. This drawing is to be read in conjunction with all relevant engineers and specialist sub-contractors drawings and specifications.
5. Any discrepancies are to be brought to the designers attention.

SITE PLAN KEY

- Existing buildings surveyed
- Indicates buildings (from ordinance survey location plan)
- Site access point
- Indicates site boundary
- Proposed trees and planting
- Indicates existing features on site to be removed
- Proposed gravel driveway
- Proposed grassed garden
- Tree constraints as report

ELEVATION KEY

- Indicates brickwork to be agreed
- Indicates roof tiles to be agreed
- Indicates joinery to be agreed

Revisions

A	Jan 2018	Revised for Planning Application

Status

FOR APPROVAL

SWANN EDWARDS ARCHITECTURE

Swann Edwards Architecture Limited, Fen Road, Guyhirn, Wisbech, Cambs, PE13 4AA

t 01945 450694 e info@swannedwards.co.uk w www.swannedwards.co.uk

Job Title: Proposed Dwelling, Adj 9 Church Lane, Tydd St Mary, PE13 5QJ, for: Mr L Connolly

Drawing Title: Planning Drawing

Date: November 2017	Scale: Various
	Sheet Size: A1
Job No.: SE-727	Drawn by: SHe
Dwg No.: 10	Revision: A

Swann Edwards Architecture Limited ©