
© Design Copyright reserved. Written consent must be obtained before copying or reproducing this drawing. Do not scale this drawing, use figured dimensions only. Contractors are responsible for taking and checking site dimensions. Any discrepancy must be reported to the Architectural Technologist immediately.

LEGEND / NOTES COLUMN :
REV. A Basement floor plan added and drawing prepared for planning application(s) 07/12/07 AF
REV. B Basement access door swing amended 18/12/07 AF

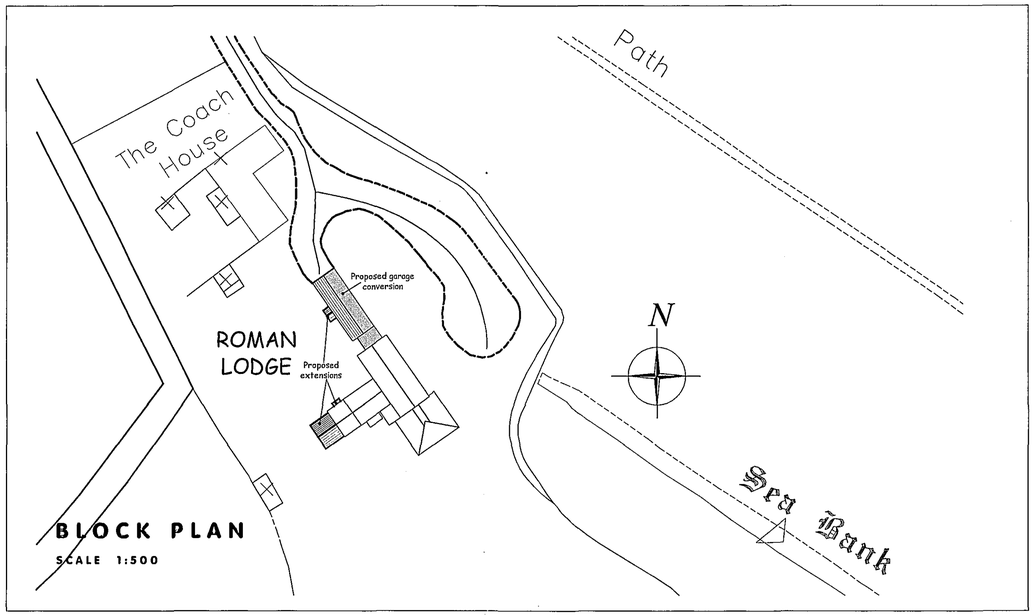


BLOCK PLAN
SCALE 1:500

BASEMENT: Insert new ventilators as necessary, treat lintels to fire places, remove all redundant plumbing including old boiler and electric wiring

GENERAL: Replace heating system with zoned. Resite L.P.G. tank.
Refurbish all drains as necessary and connect to main/existing discharge
Rewire entire house
Renew lintels and tiling as necessary
Convert outside WC to garden shed

GROUND FLOOR PLAN
SCALE 1:50

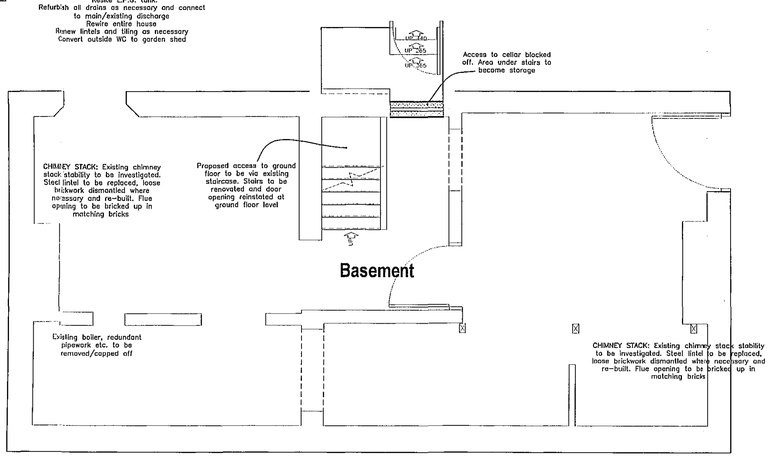

BASEMENT PLAN
SCALE 1:50

A1

NEIL DOWLMAN | Architecture
ALFORD | BOSTON | LOUTH | GRANTHAM | SKEGNESS
Neil Dowlman Architecture Ltd
14 Main Ridge West Boston Lincs PE21 6QQ
T:01205 357272 F:01205 351115
E:boston@neildowlman-architecture.co.uk
Chartered Architects | Chartered Architectural Technologist
Designers | Building Engineers | Planning Supervisors
Project Managers | Party Wall Surveyors | Access Consultants
www.neildowlman-architecture.co.uk

SHDC Planning & Development - 8 FEB 2008 Ref: 0168/08

nda

Client
Mr Sheppard & Mr. O'Hegarty

Project
Proposed Alterations & Extension to Roman Lodge
Tydd St. Mary
Spalding
Lincolnshire PE13 5SB

Title
Proposed Ground Floor Plan

Scale
1:50 1:500

Date
Oct '07'

Drawn By
AF

Checked By
GR

Drawing No.
B2043/07

Revision
B