
© Design Copyright reserved. Written consent must be obtained before copying or reproducing this drawing. Do not scale this drawing, use figured dimensions only. Contractors are responsible for taking and checking site dimensions. Any discrepancy must be reported to the Architectural Technologist immediately.

LEGEND / NOTES COLUMN :

REV. A Plans digitised for application(s) 11/10/07 AF

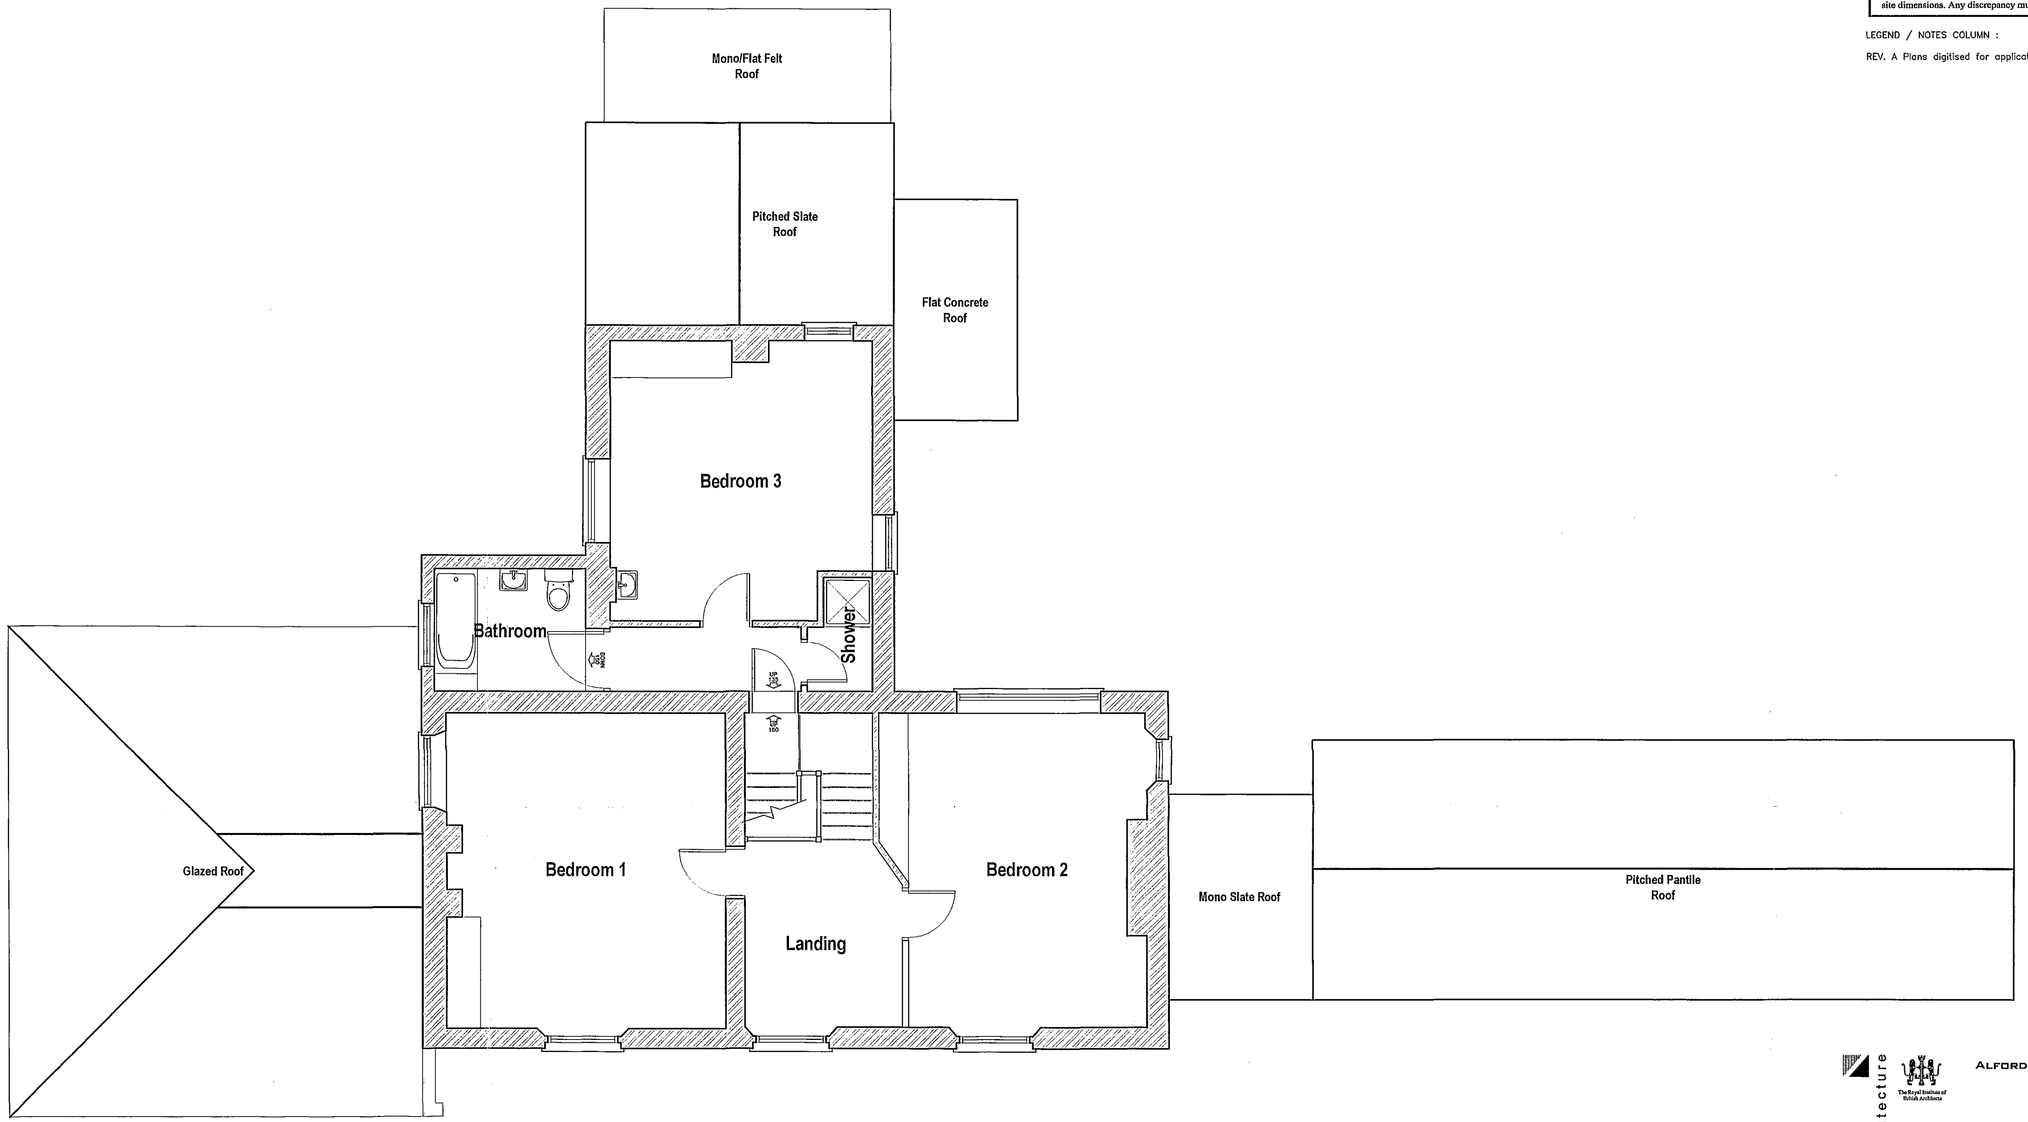

FIRST FLOOR PLAN

SCALE 1:50

A1

NEIL DOWLMAN | Architecture

ALFORD | BOSTON | LOUTH | GRANTHAM | SKEGNESS

Neil Dowlman Architecture Ltd
14 Main Ridge West Boston Lincs PE21 6QQ
T:01205 357272 F:01205 351115
E:boston@neildowlman-architecture.co.uk

Chartered Architects | Chartered Architectural Technologist
Designers | Building Engineers | Planning Supervisors
Project Managers | Party Wall Surveyors | Access Consultants

www.neildowlman-architecture.co.uk

SHDC
Planning & Development
- 8 FEB 2008
Ref: 0168/08

nda

Client
Mr Sheppard & Mr. O'Hegarty

Project
Proposed Alterations & Extension to
Roman Lodge
Tydd St. Mary
Spalding
Lincolnshire PE13 5SB

Title
Existing First Floor Plan

Scale
1:50

Date
Oct '07'

Drawn By
AF

Checked By
GR

Drawing No.
B2043/02

Revision
A